




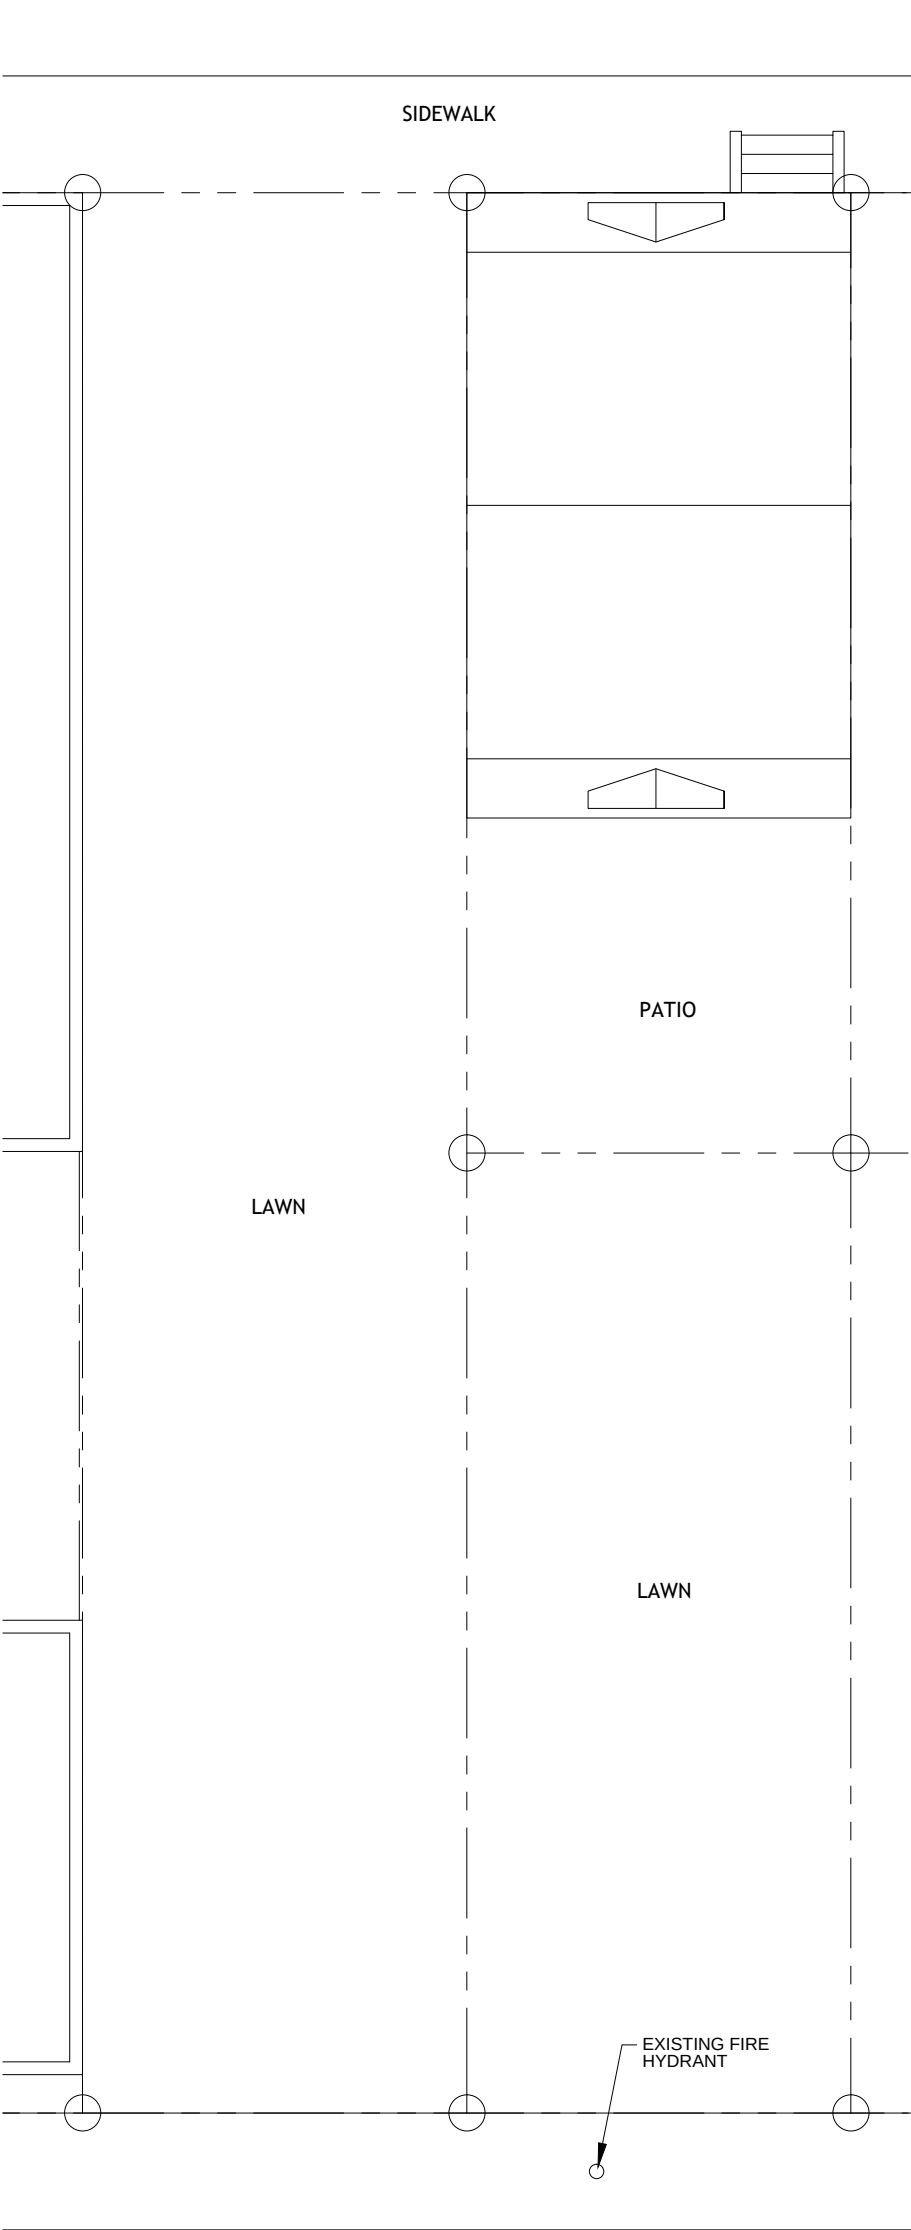

1 **EXISTING SITE PLAN**
SCALE: 1" = 10'-0"

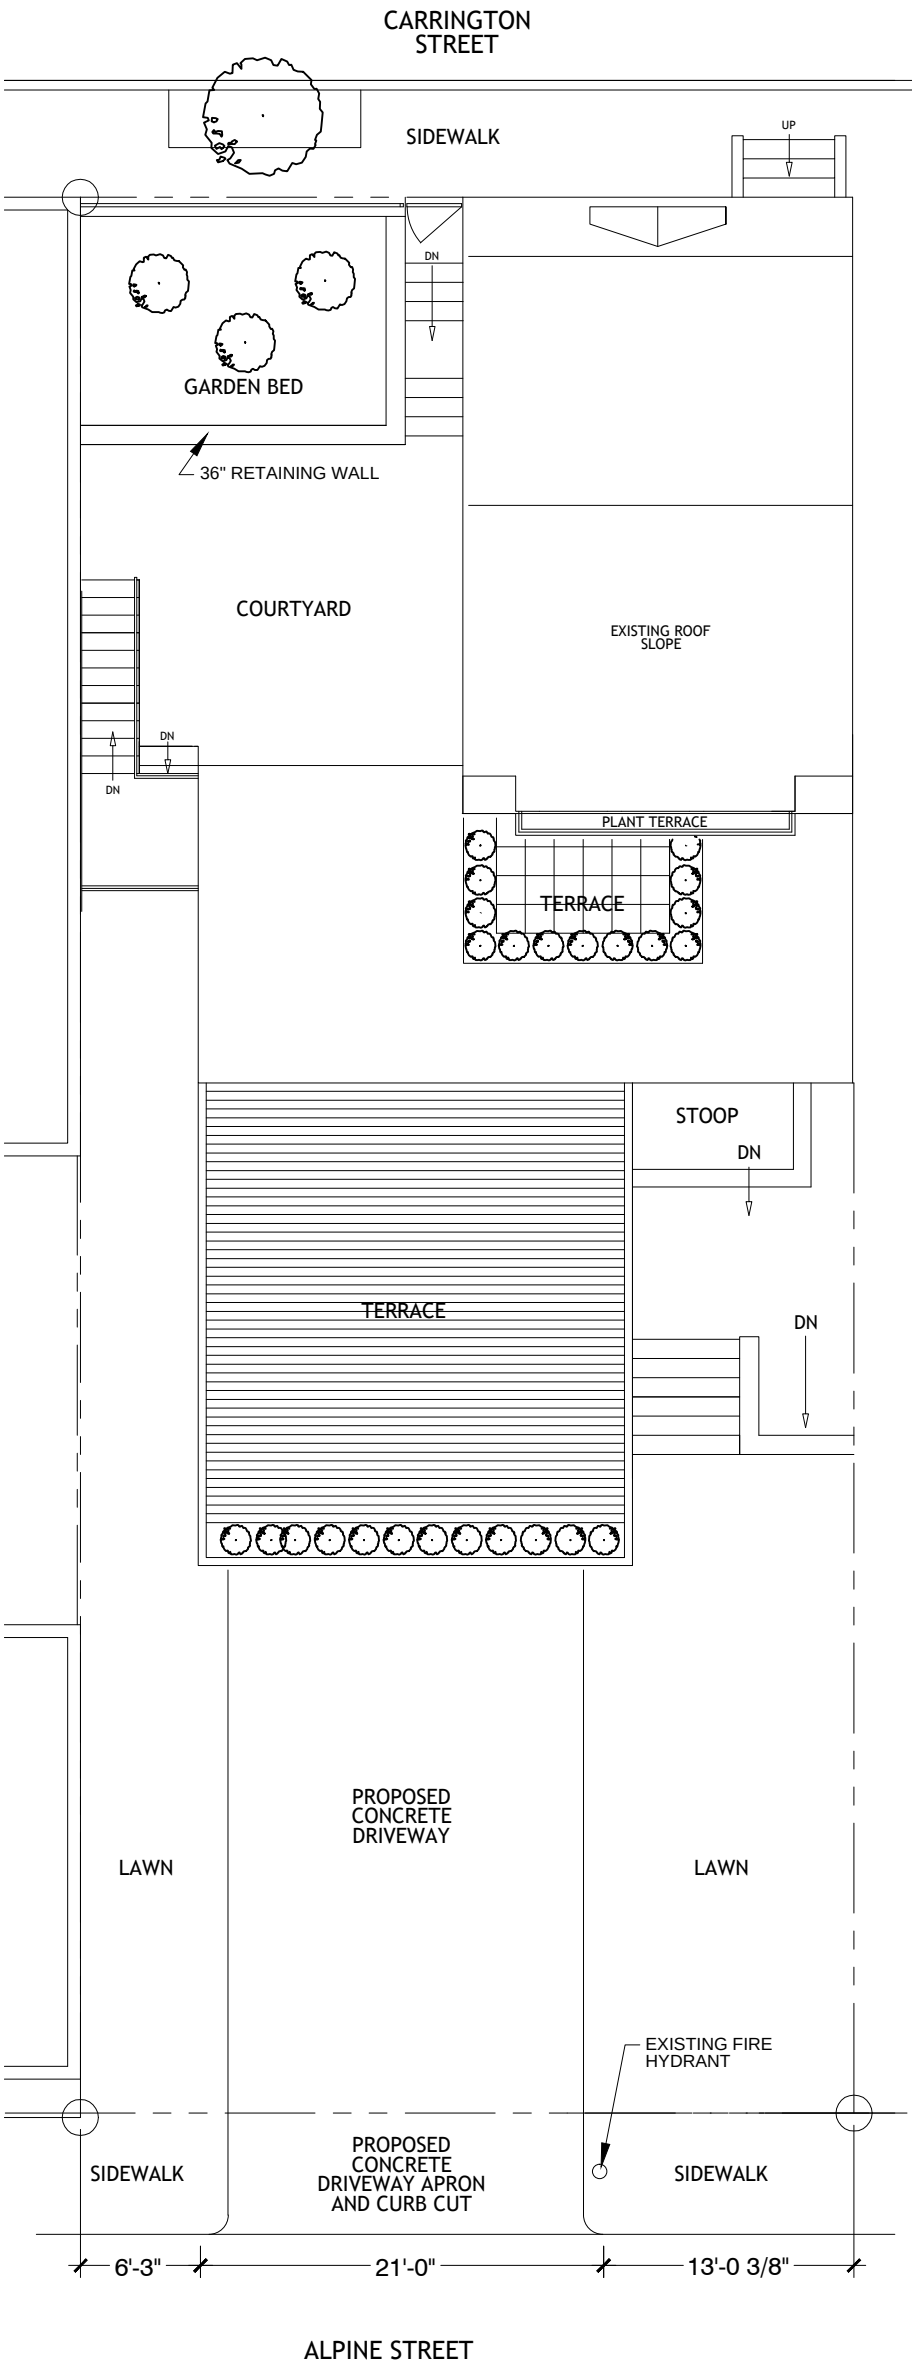

2 **PROPOSED SITE PLAN**
SCALE: 1" = 10'-0"

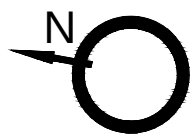

PLAN OF PROPERTY

23-F-242

25rd WARD - CITY OF PITTSBURGH - ALLEGHENY COUNTY,
PA

AUGUST 19, 2026



233 CARRINGTON STREET

PITTSBURGH, PA 15212

project title

RESIDENTIAL
ADDITION

client

architect

RobertBaumbach
BUILDING DESIGN


notes

submissions	
HRC	8.19.2026
revision	date


key plan

PLANS


A100.00

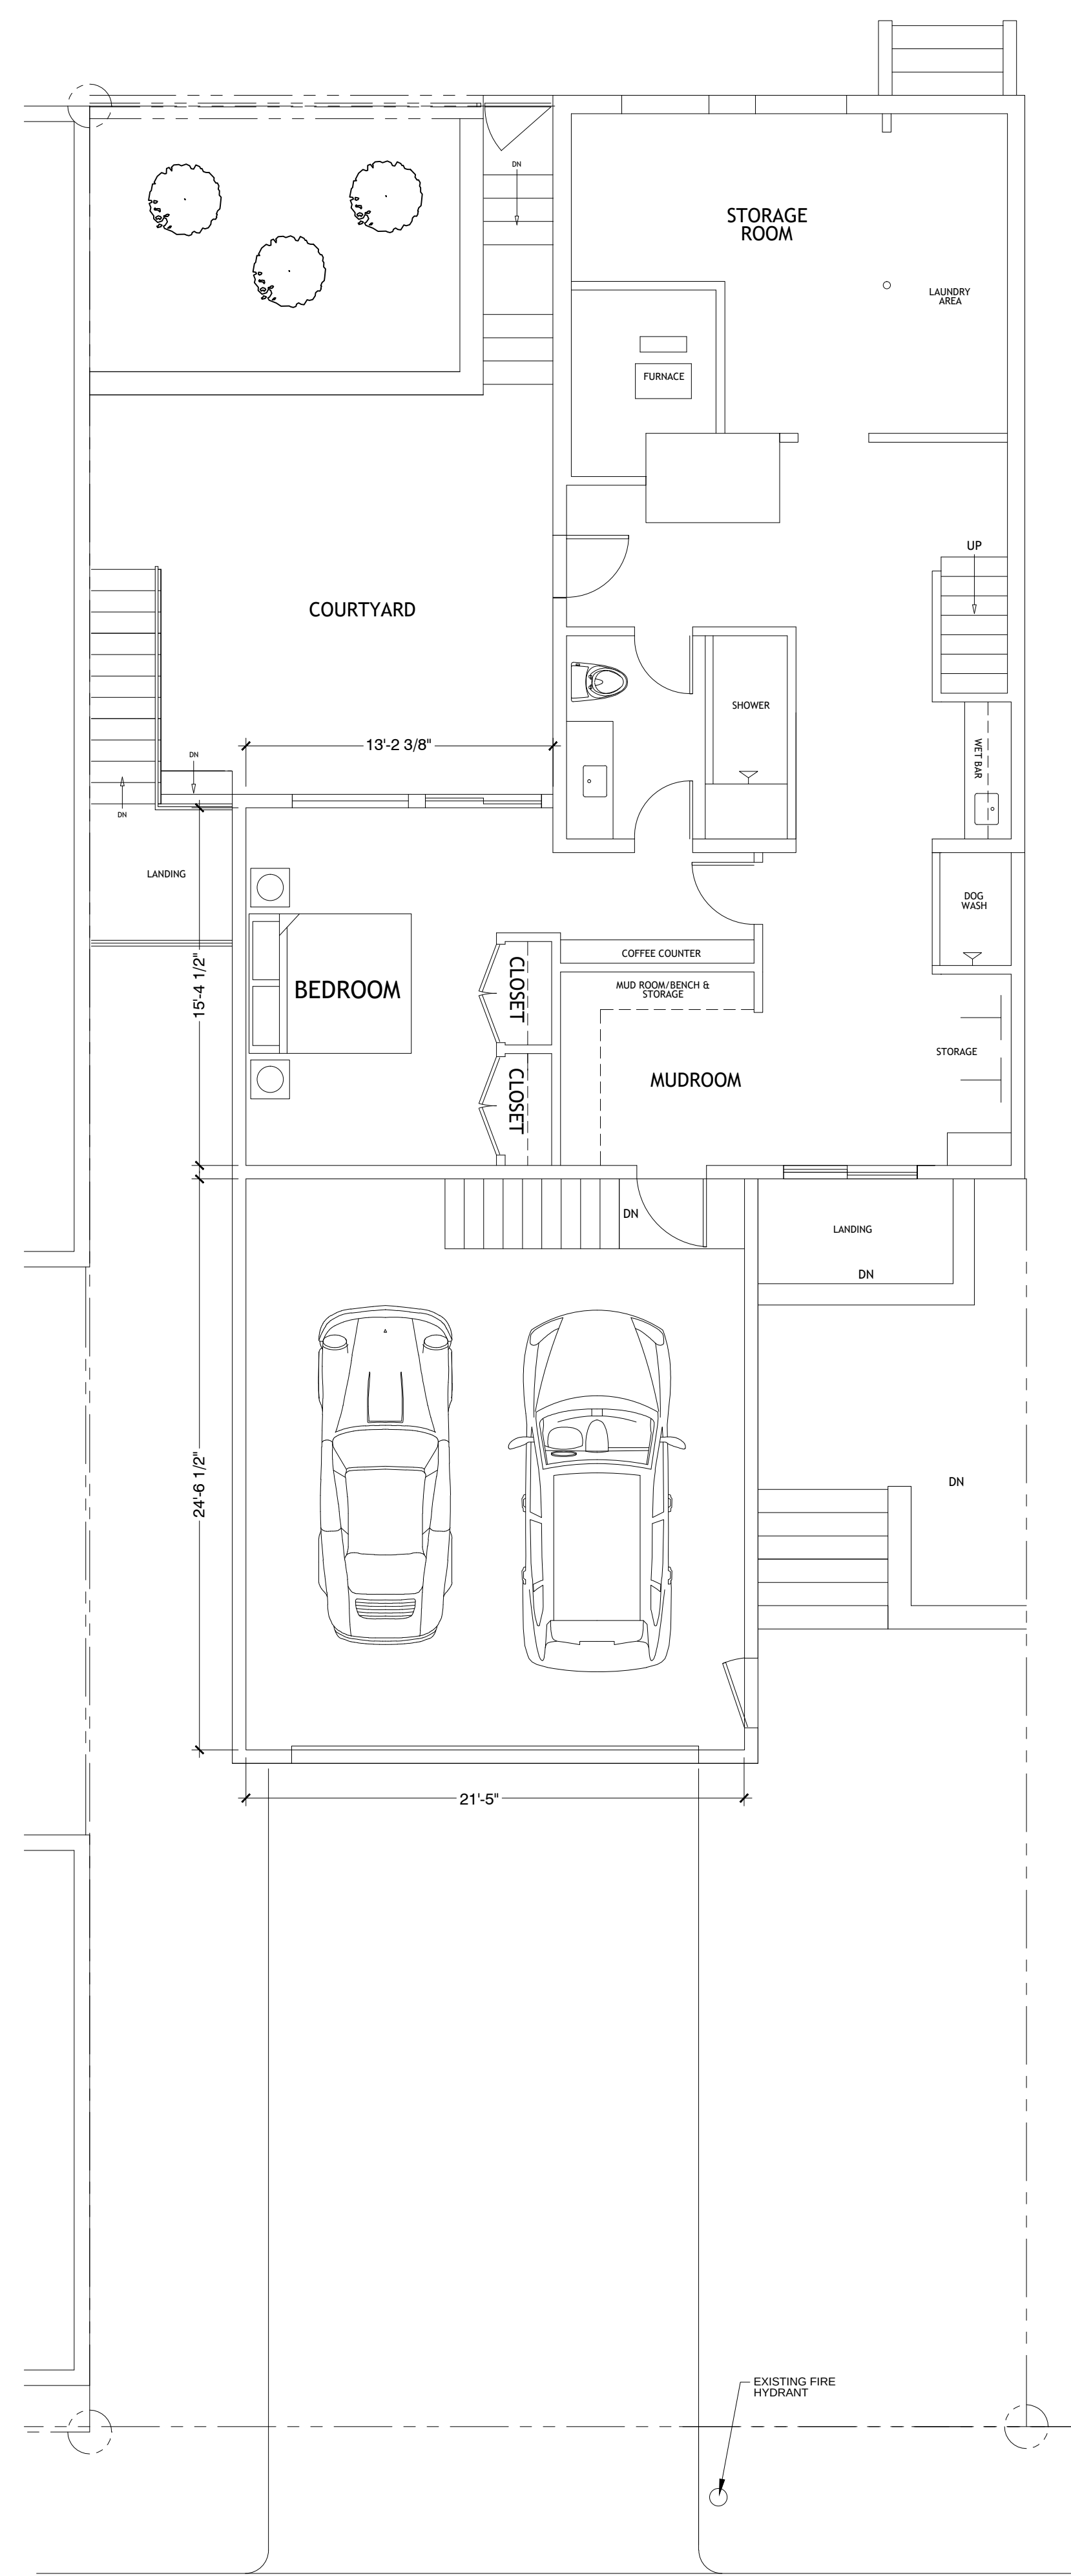


1 GROUND LEVEL PLAN
SCALE: 3/16" = 1'-0"

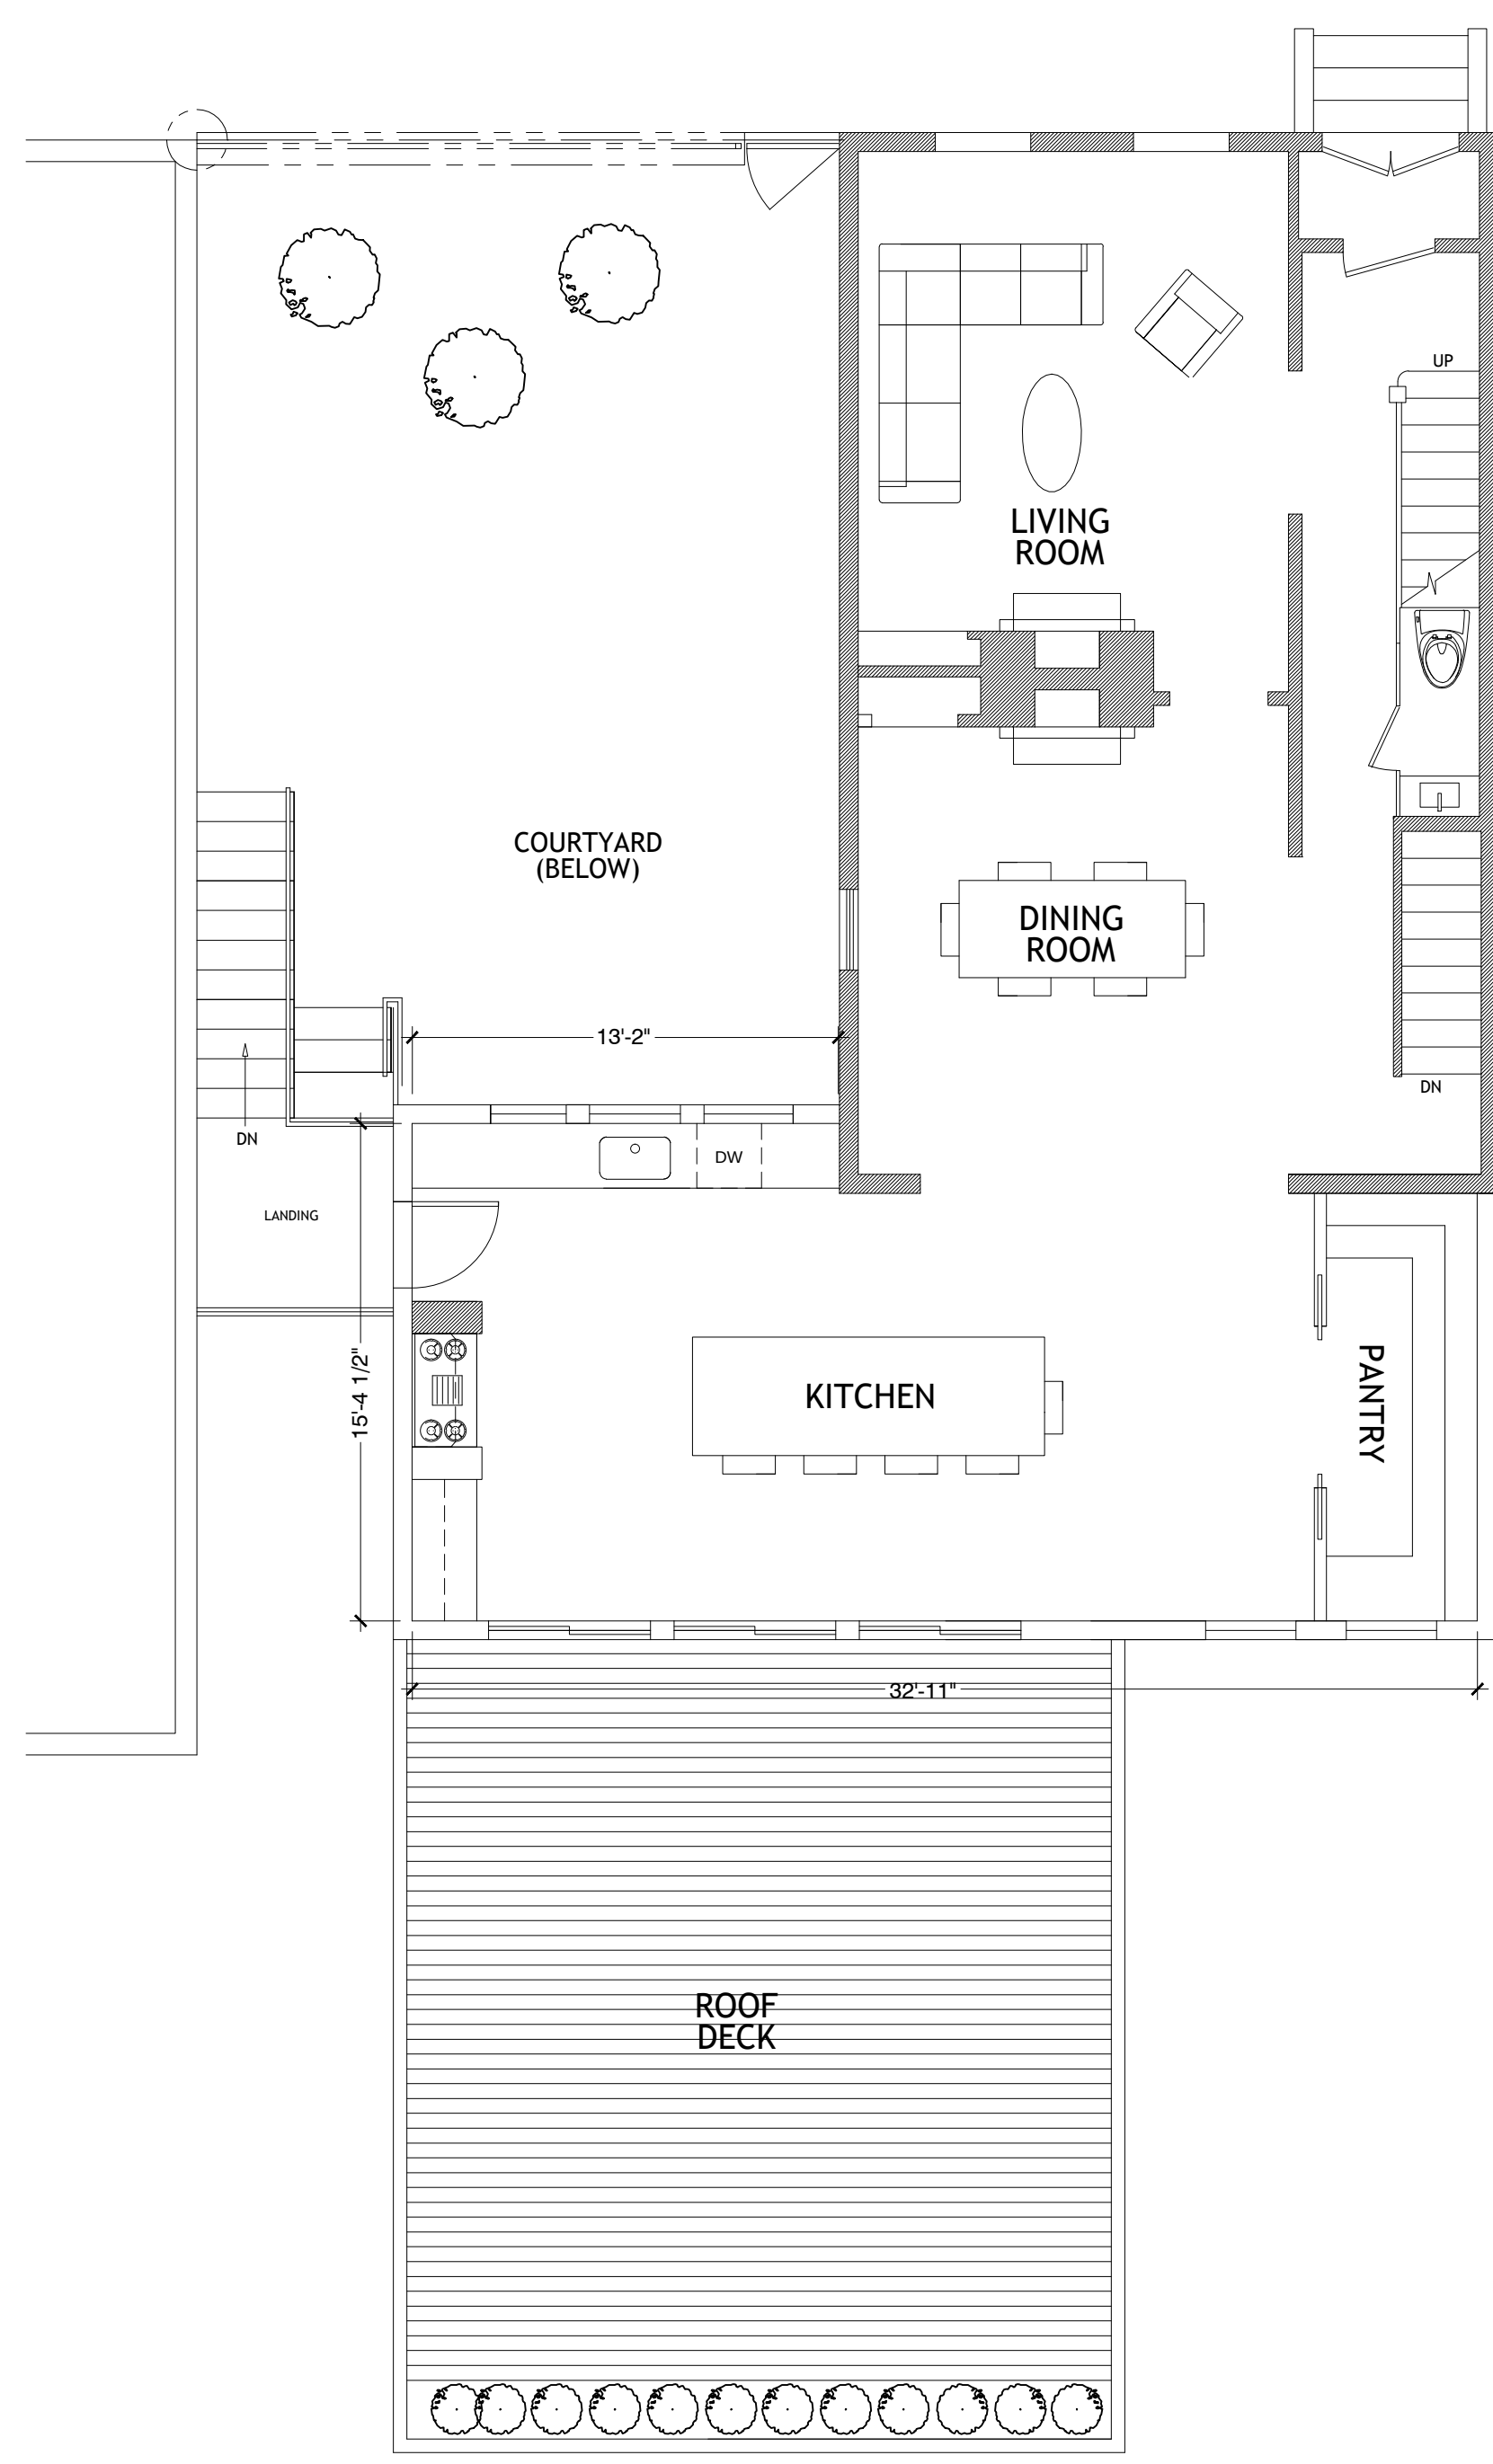

2 1ST FLOOR PLAN
SCALE: 3/16" = 1'-0"

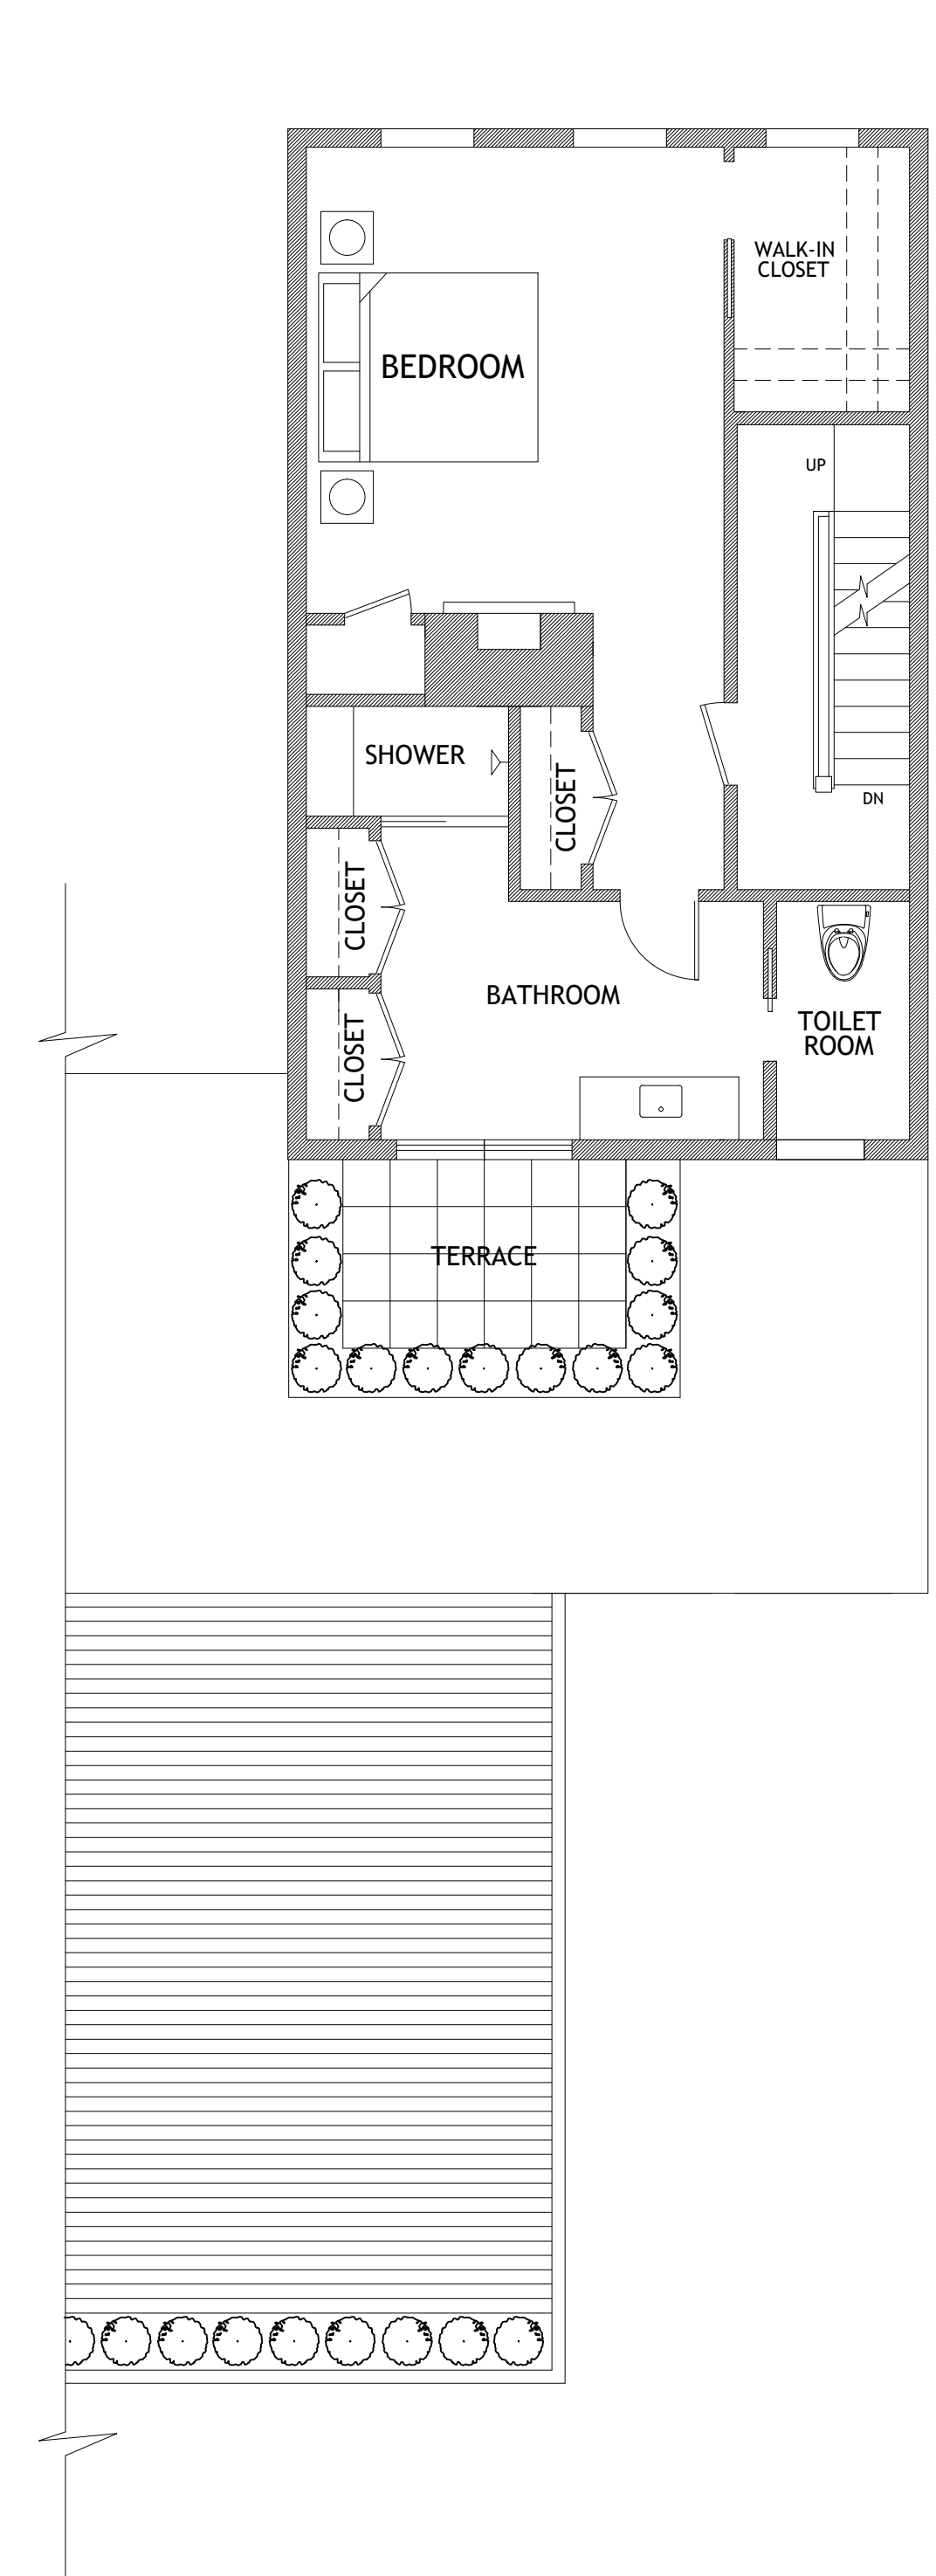

3 2ND FLOOR PLAN
SCALE: 3/16" = 1'-0"

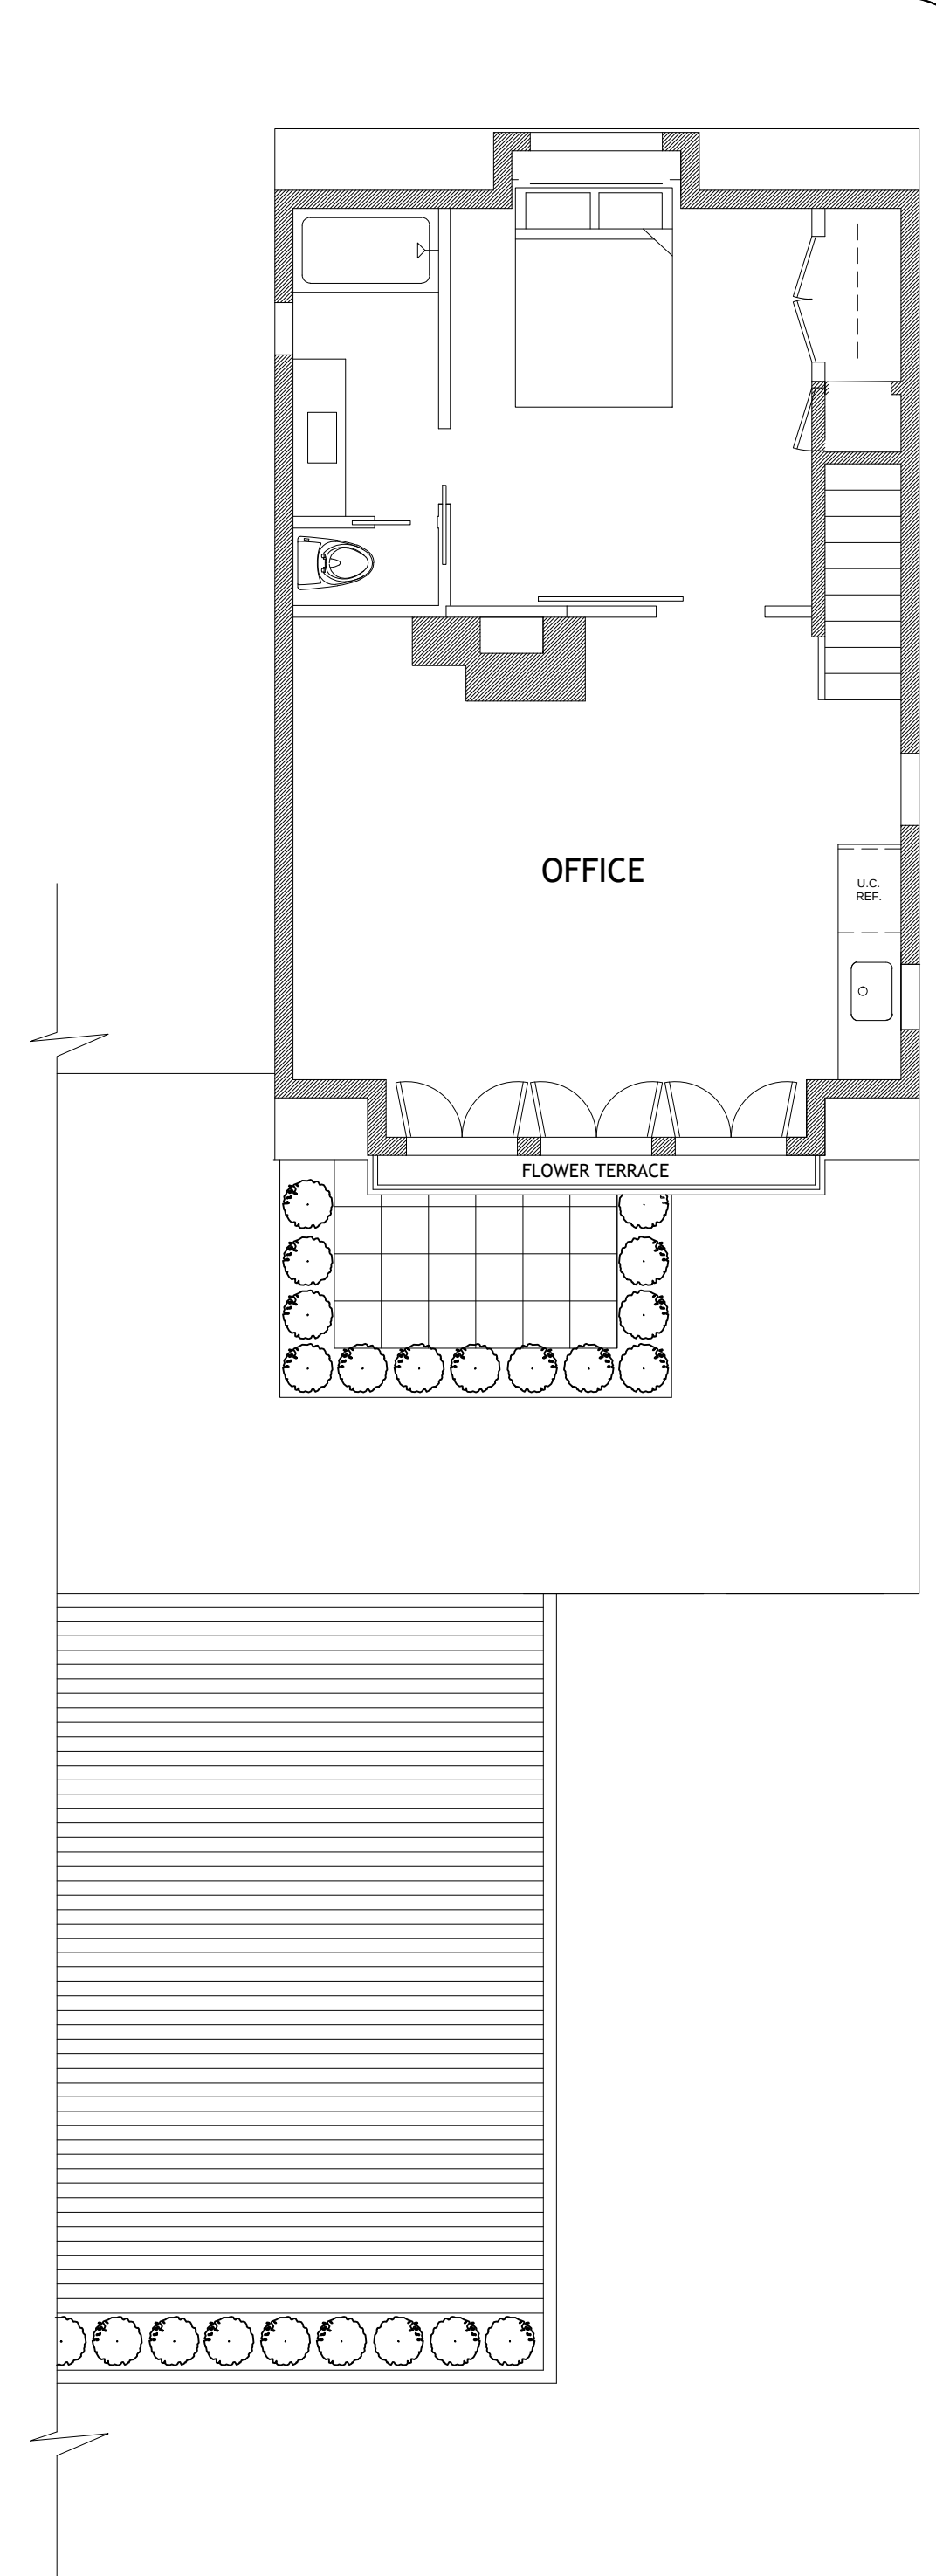

4 3RD FLOOR PLAN
SCALE: 3/16" = 1'-0"

233
CARRINGTON
STREET

PITTSBURGH, PA 15212

project title

RESIDENTIAL
ADDITION

client

architect

RobertBaumbach
BUILDING DESIGN

notes


submissions

HRC	8.19.2026
revision	date

key plan

ELEVATIONS

A101.00

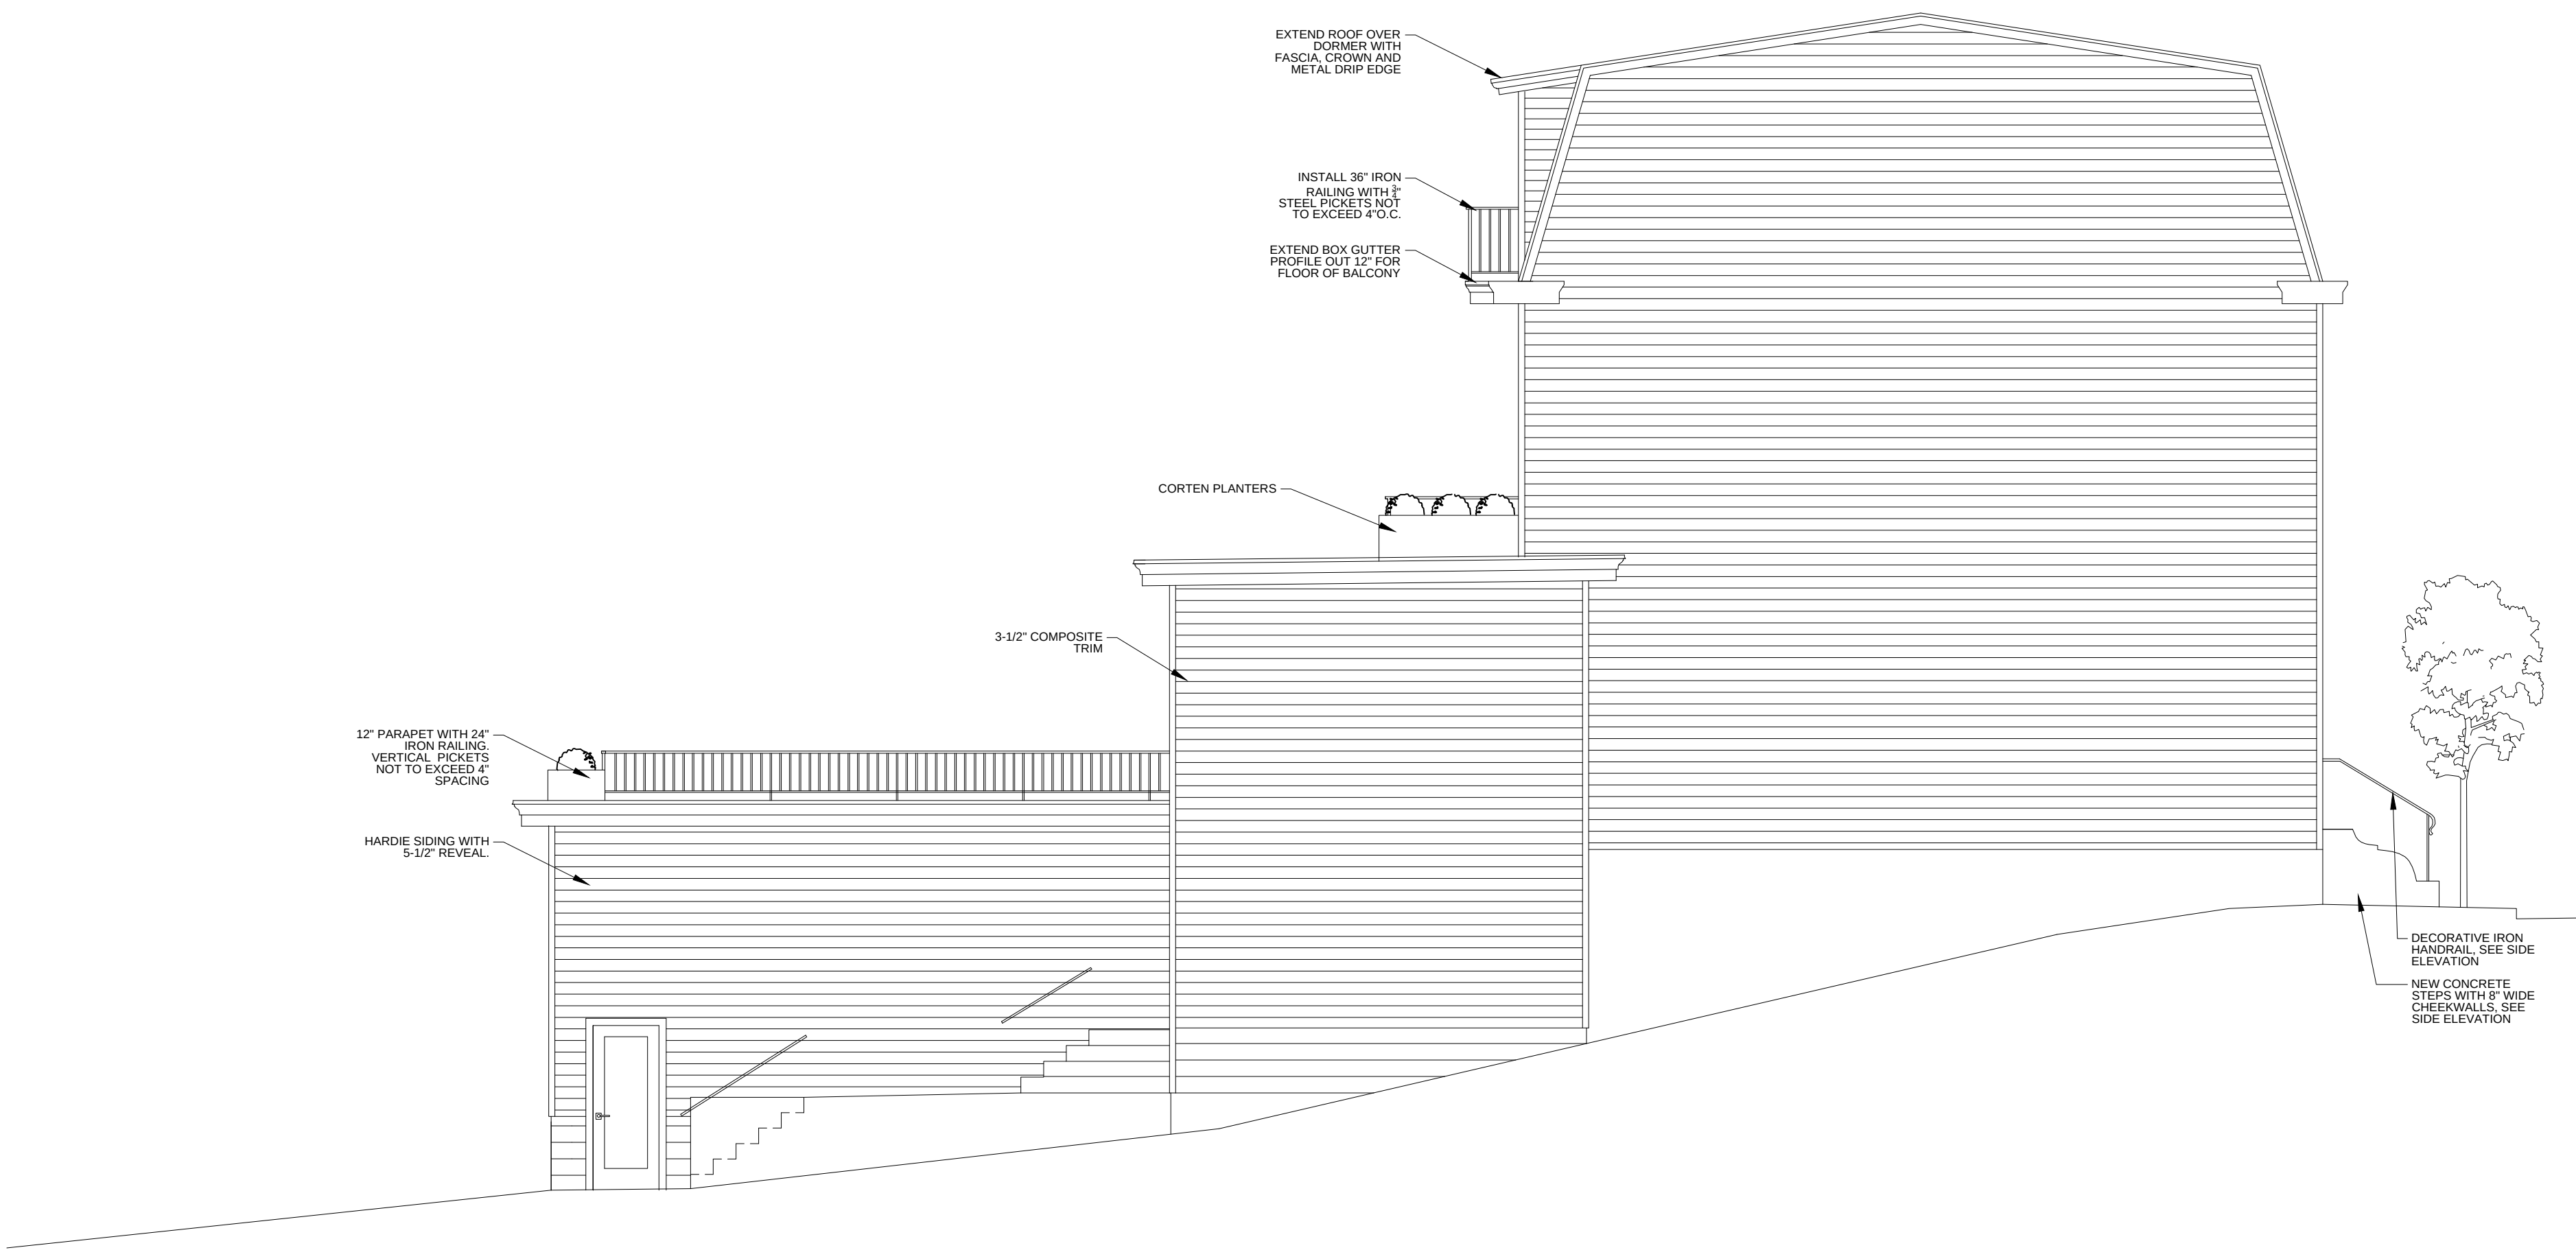

1 EAST ELEVATION
SCALE: 3/16" = 1'-0"



2 NORTH ELEVATION
SCALE: 3/16" = 1'-0"

233
CARRINGTON
STREET

PITTSBURGH, PA 15212

project title

RESIDENTIAL
ADDITION

client

architect

RobertBaumbach
BUILDING DESIGN

notes


submissions

HRC	8.19.2026
revision	date


key plan

ELEVATIONS

A102.00

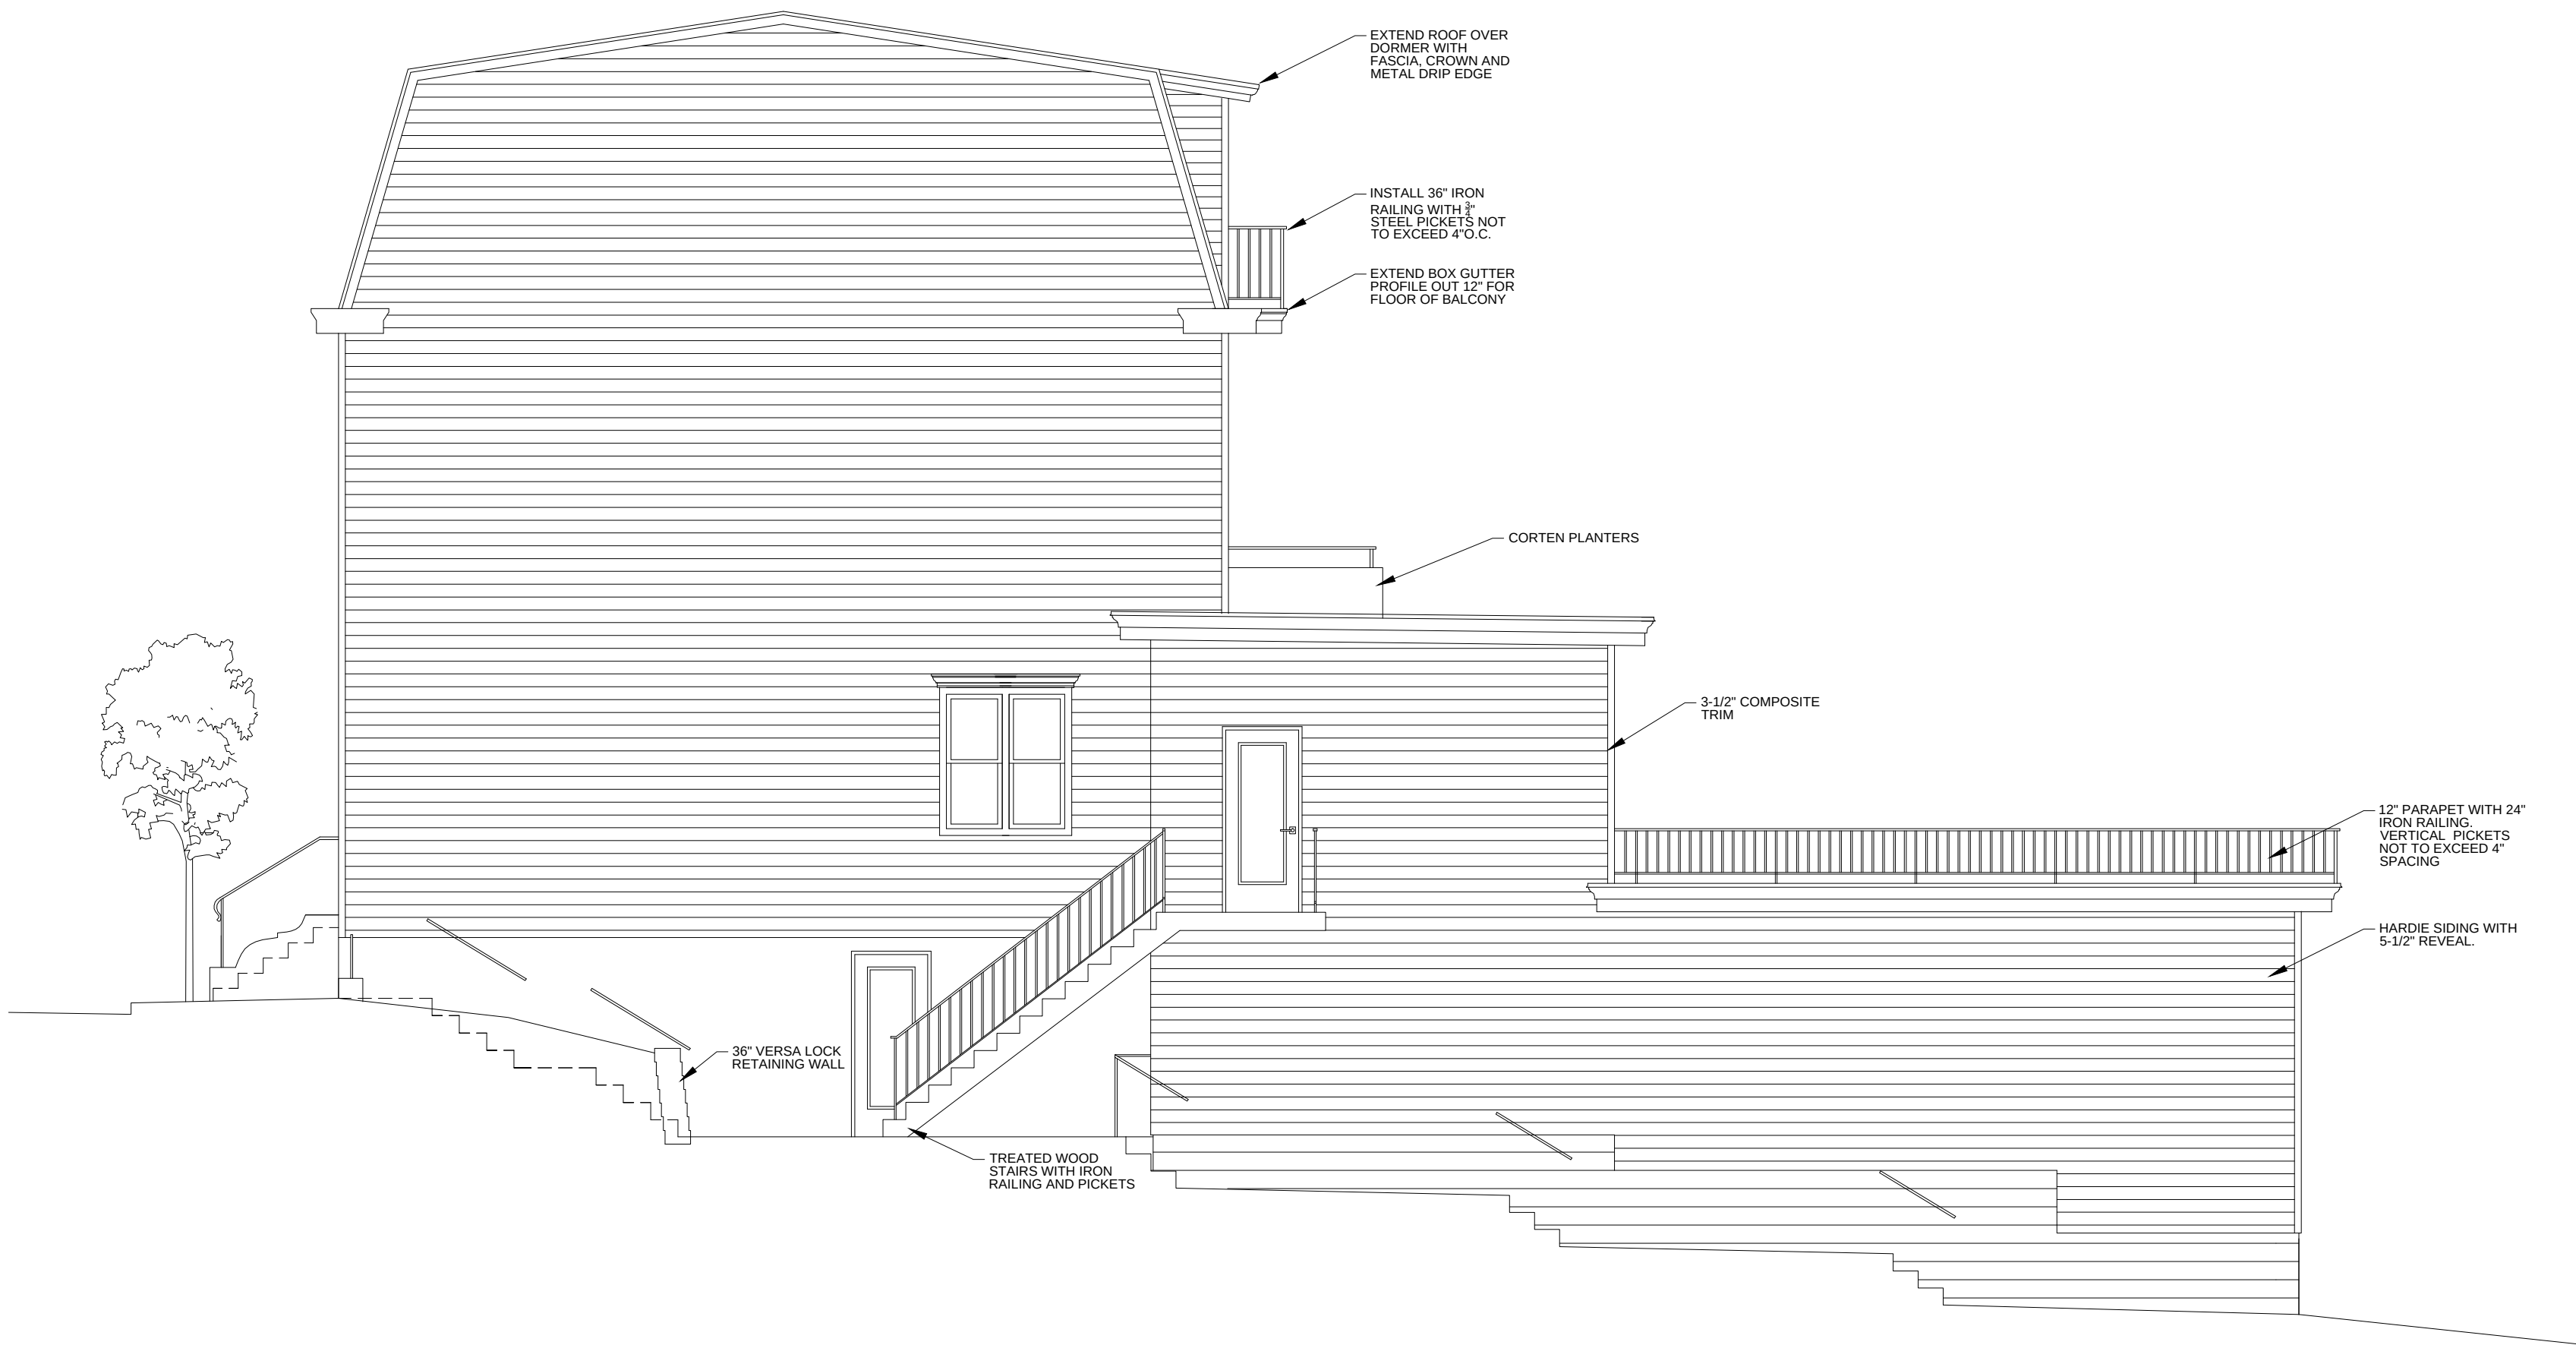

1 WEST ELEVATION
SCALE: 3/16" = 1'-0"

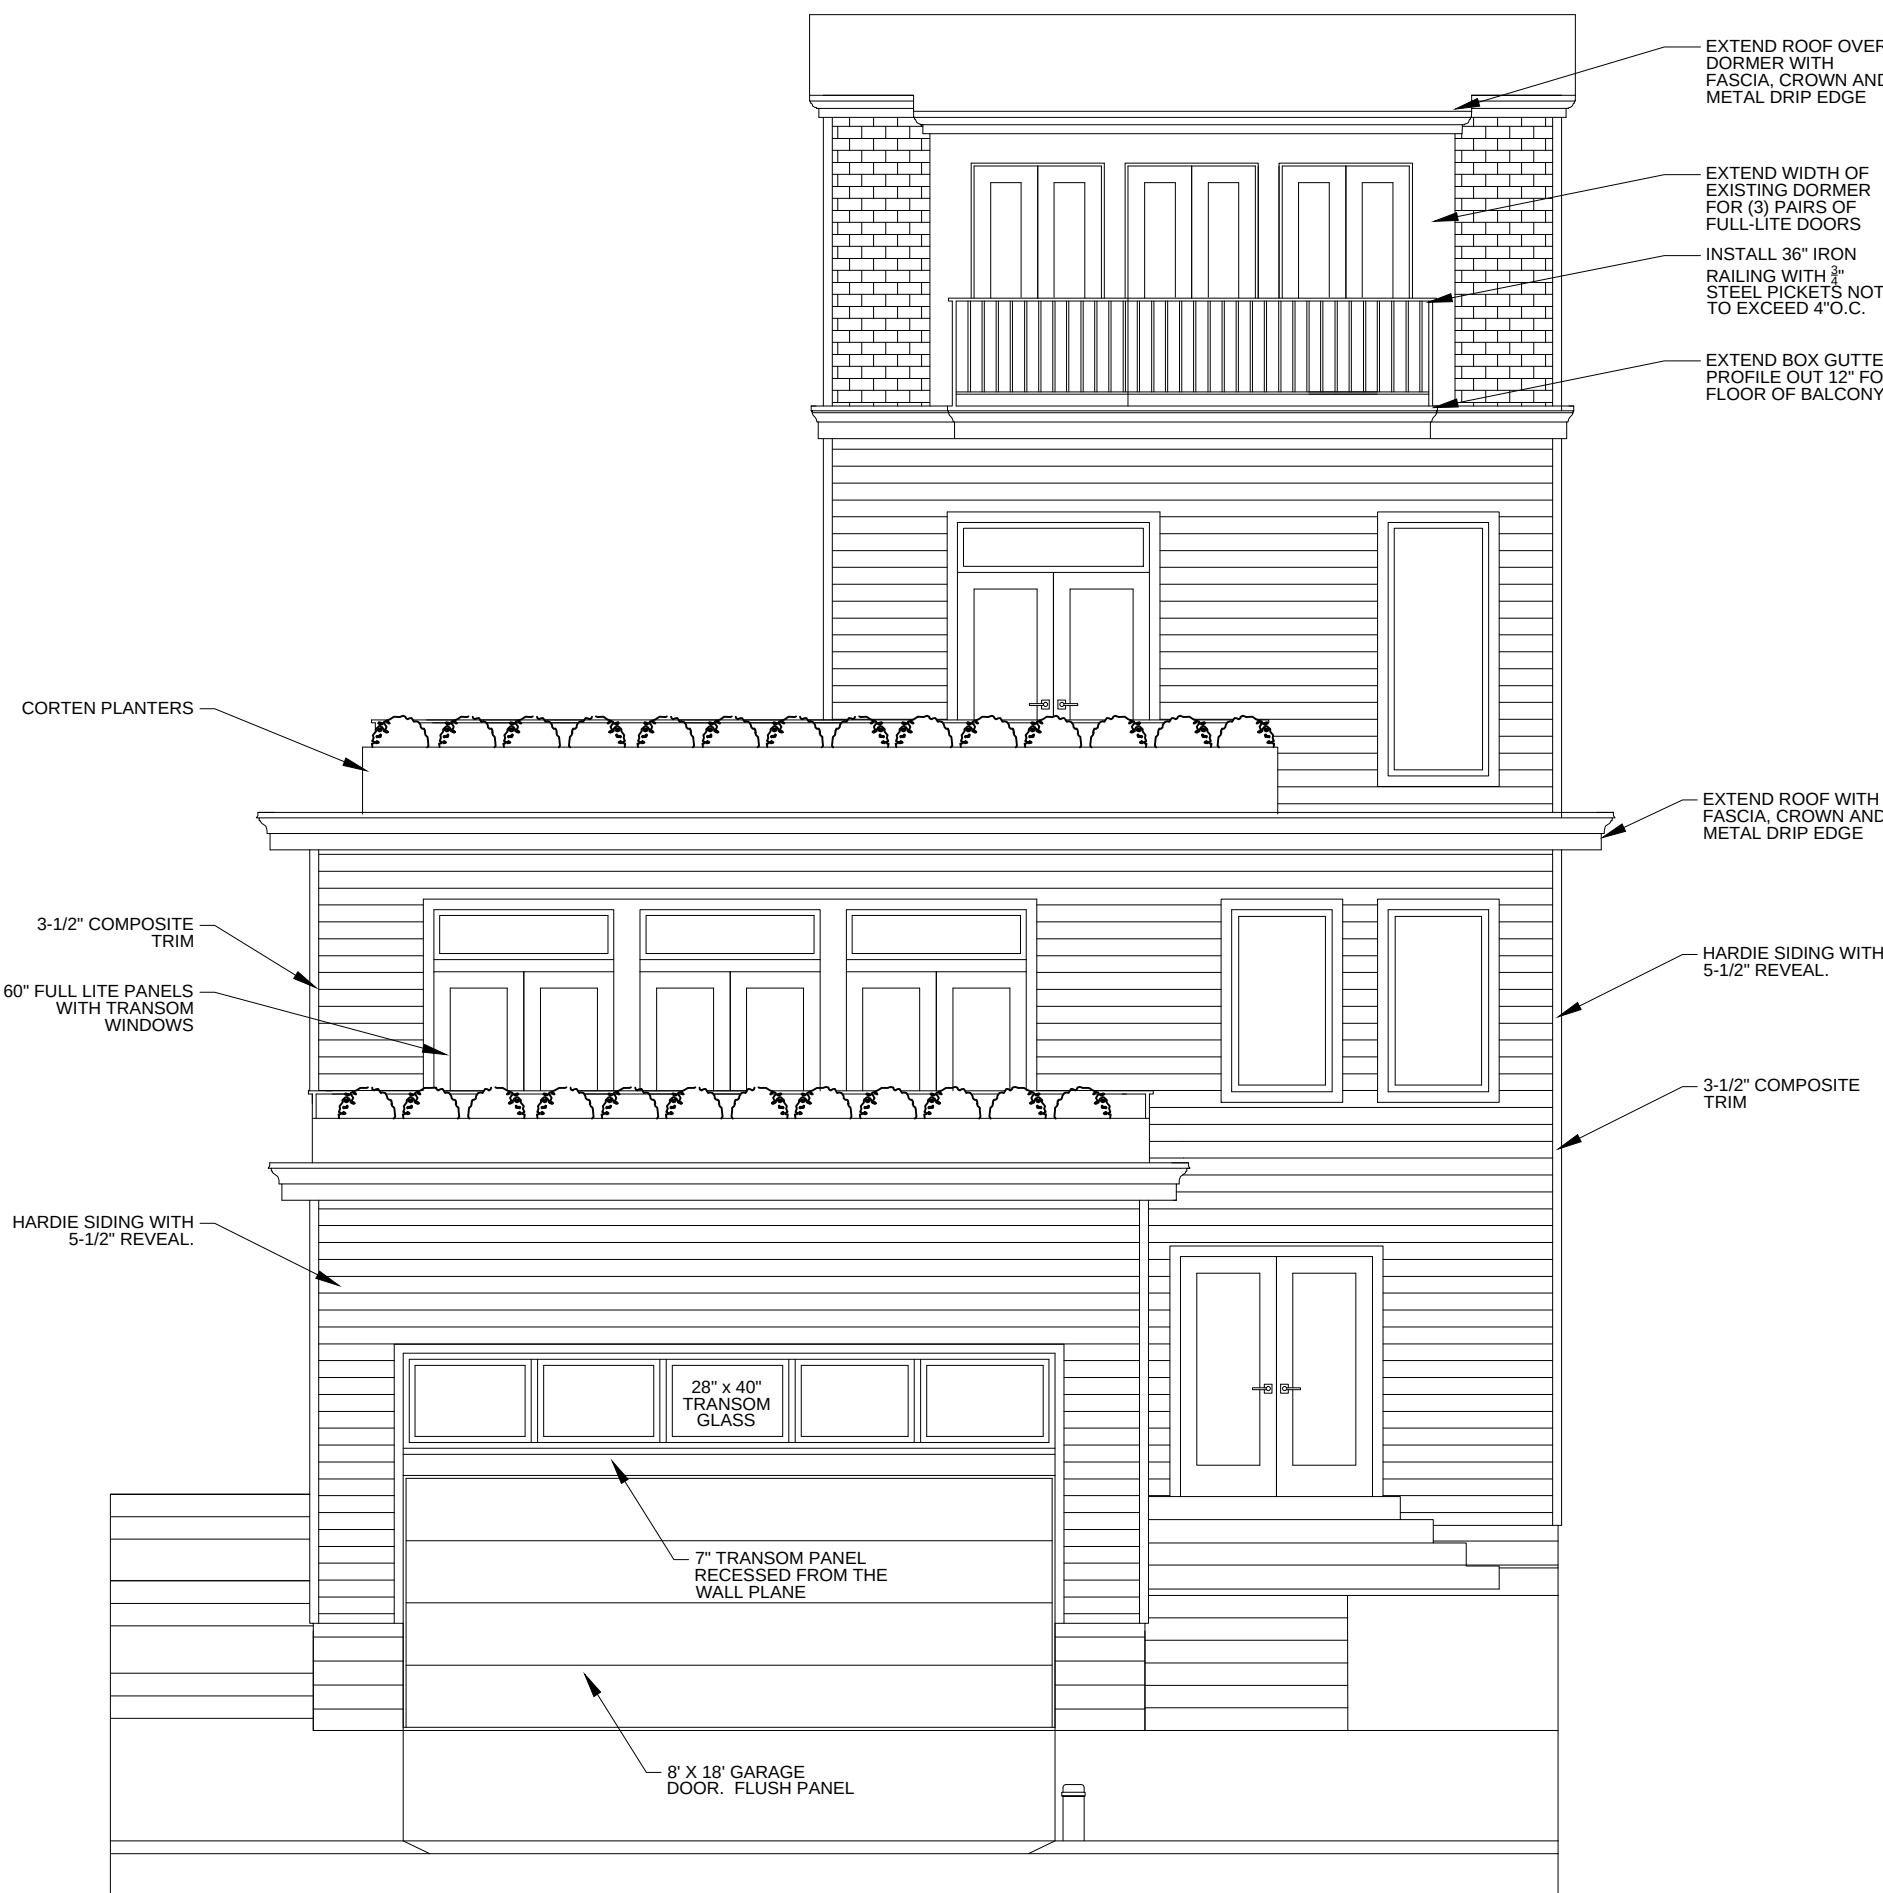

2 SOUTH ELEVATION
SCALE: 3/16" = 1'-0"