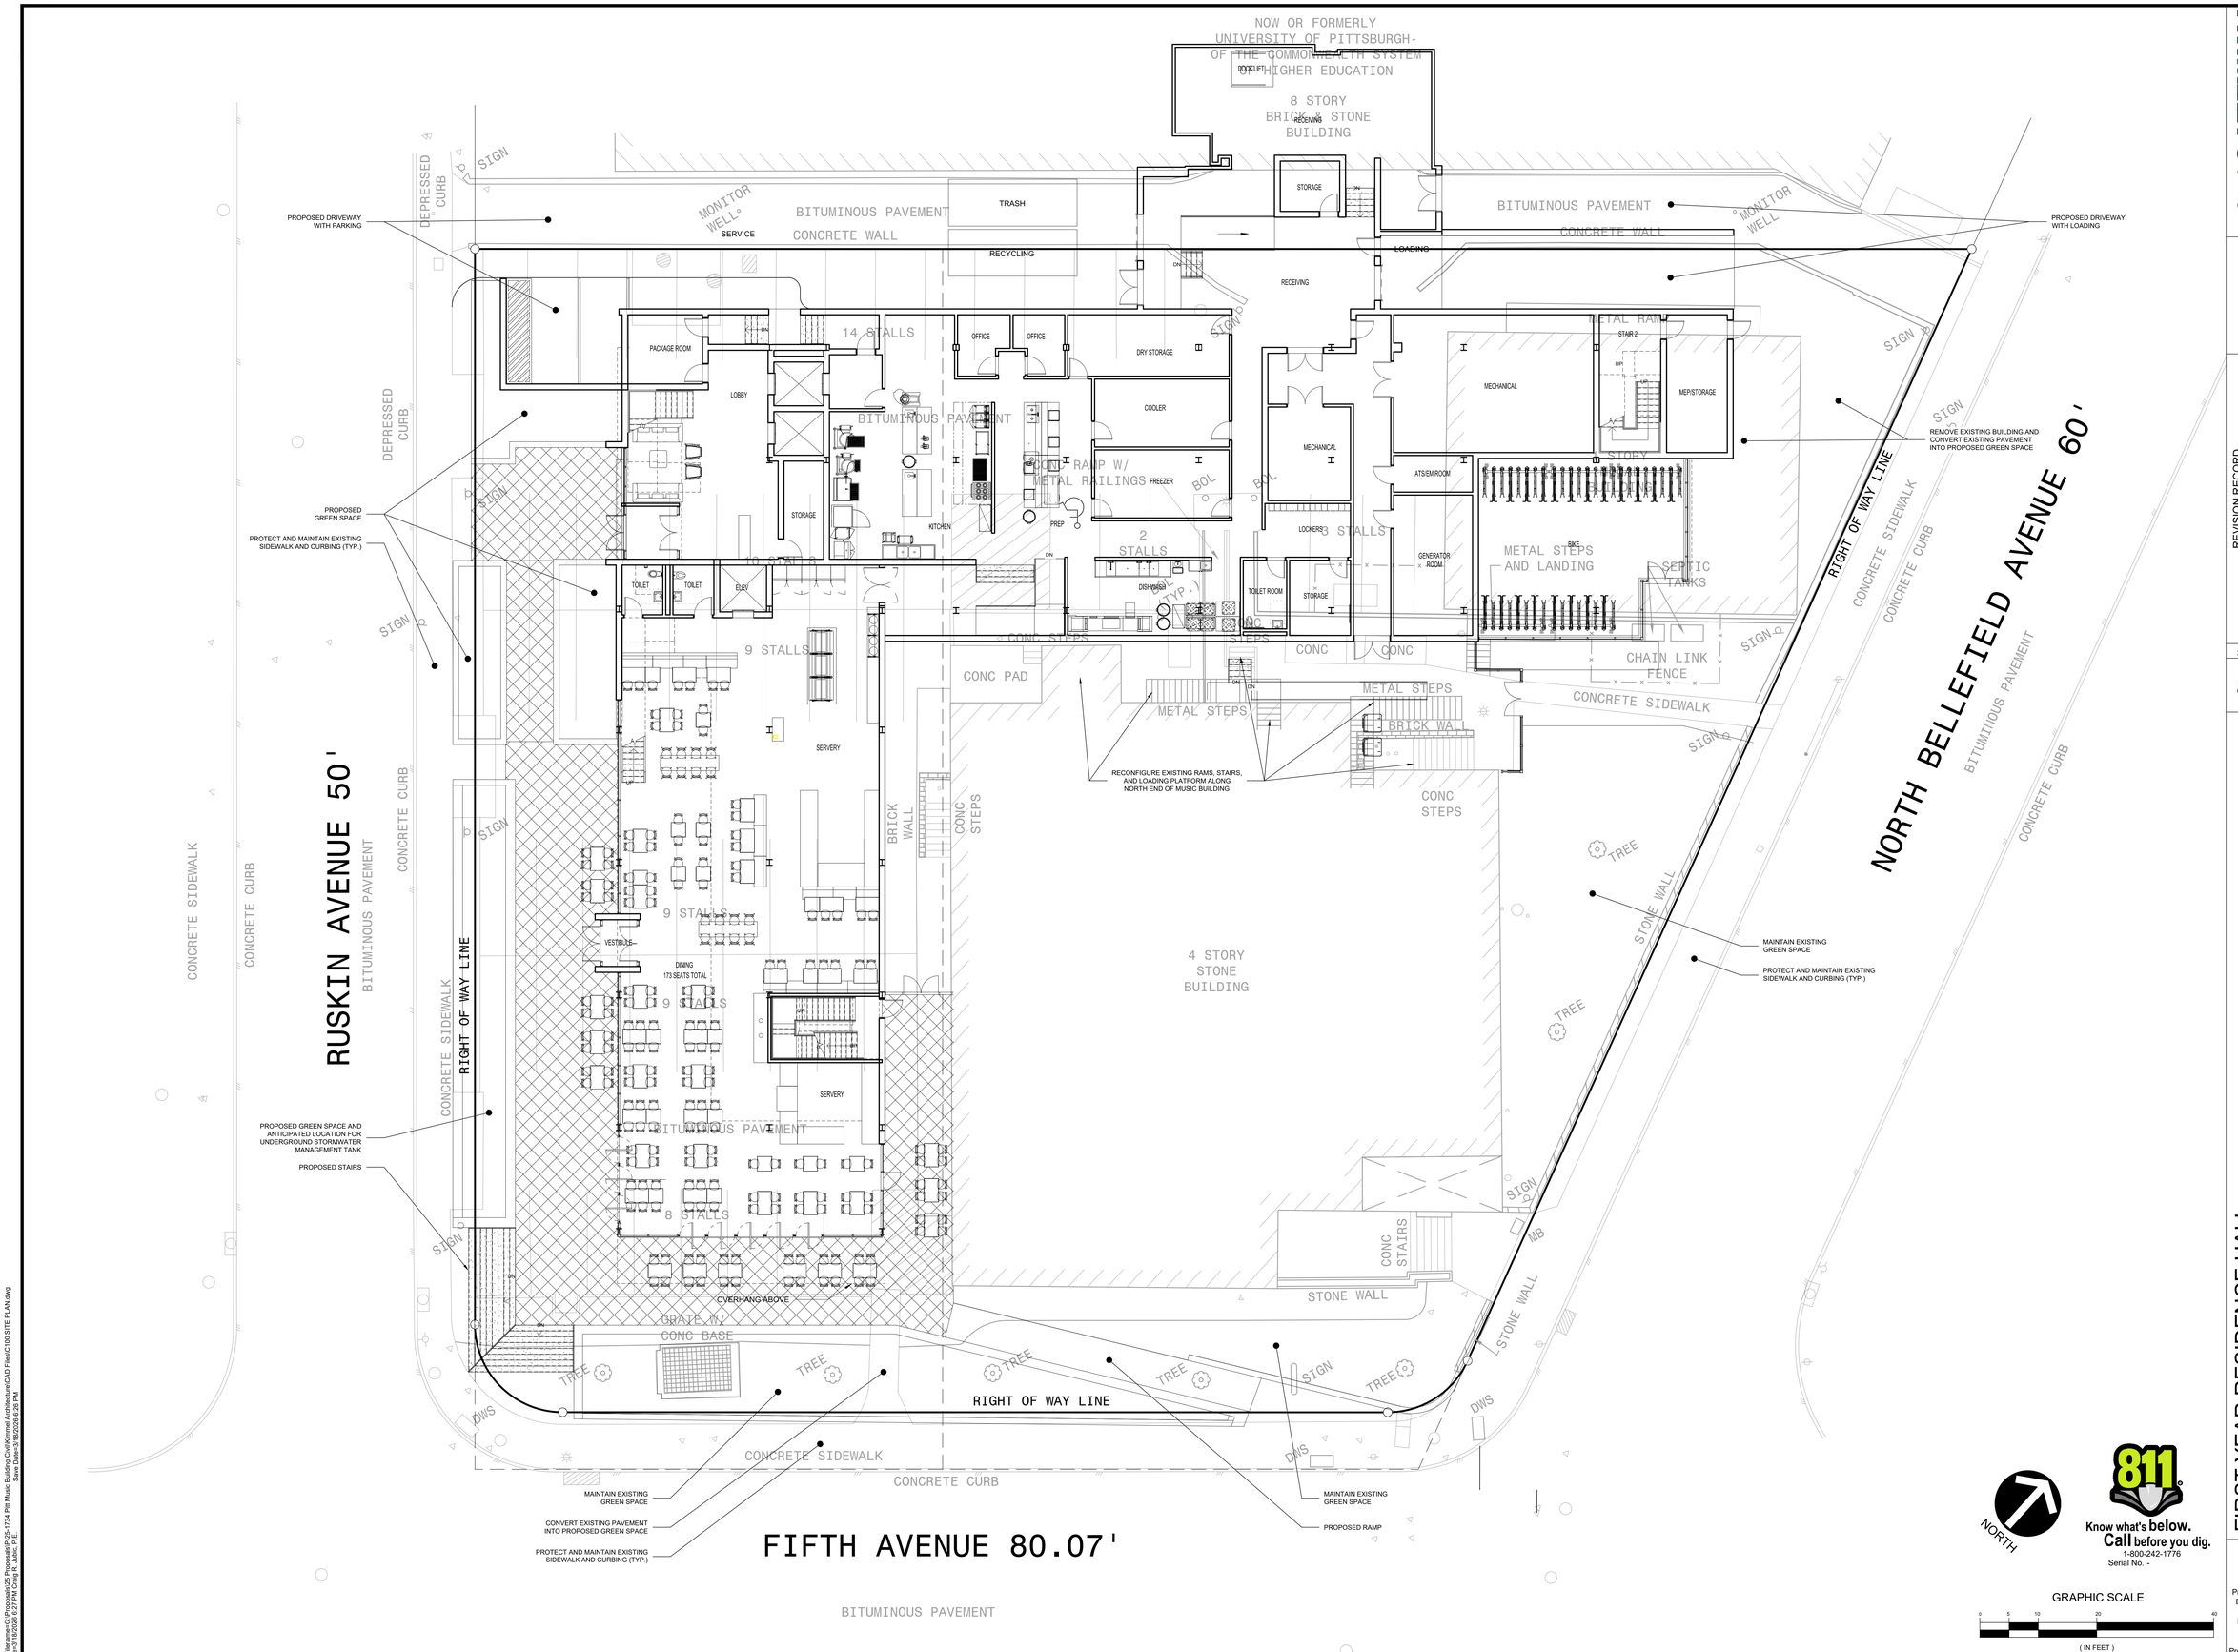

GATEWAY ENGINEERS
A FULL-SERVICE CIVIL ENGINEERING FIRM
WWW.GATEWAYENGINEERS.COM | 412.781.9120 | 5 STATE ST. PITTSBURGH, PA 15213 | 1 CARNEGIE PLAZA

REVISION RECORD

Date	No	
-	01	-
-	02	-
-	03	-
-	04	-
-	05	-
-	06	-
-	07	-
-	08	-

FIRST YEAR RESIDENCE HALL

PREPARED FOR:

SITE PLAN

Project Number: P-25-1734
Drawing Scale: 1" = 10'
Date Issued: --
Index Number: --
Drawn By: --
Checked By: --
Project Manager: --

C100

© Gateway Engineers, Inc. All Rights Reserved

THE GATEWAY ENGINEERS, INC. RETAINS OWNERSHIP RIGHTS OF ALL DATA WITHIN THE PLANS. DATA CONTAINED WITHIN IS ONLY TO BE USED FOR ITS INTENDED PURPOSE BY ITS RESPONSIBLE PARTY. THE USE, REPLICATION, REPRODUCTION, OR REDISTRIBUTION OF DATA CONTAINED WITHIN IS STRICTLY PROHIBITED AND SUBJECT TO LEGAL ACTION.

N:\Grp6 & F\Hanover G\P-Hanover\25-P\ Proposed\25-P-1734 PM Music Building Conf\Hanover Architects\CAD Files\C100 SITE PLAN.dwg
Plot Date=3/18/2026 6:27 PM Craig R. Judas, P.E.
Save Date=3/18/2026 6:26 PM
22.0

Plot Date=3/18/2026 6:27 PM Plot Size:30x42