


ATLANTA STREET 15'


ASPHALT PAVING

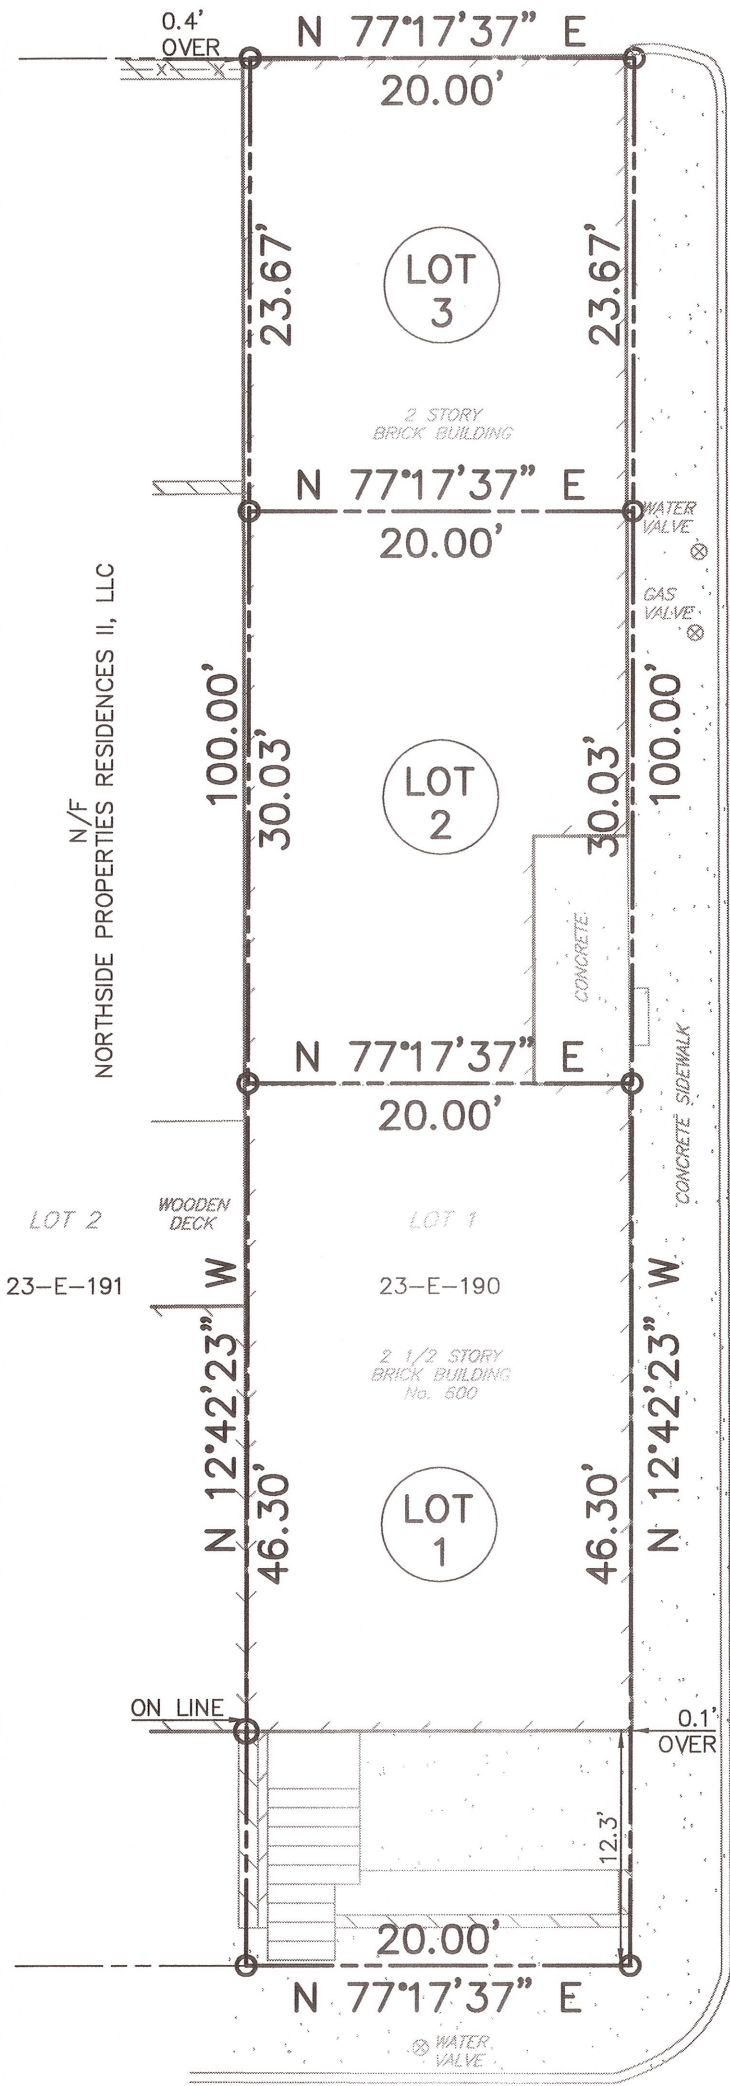

ASPHALT PAVING

ARMANDALE STREET 33'

GRAPHIC SCALE

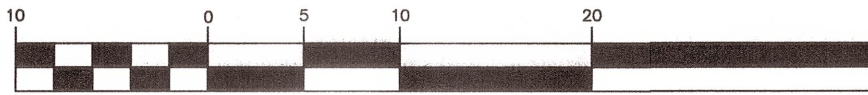

(IN FEET)
1 inch = 10 ft.