


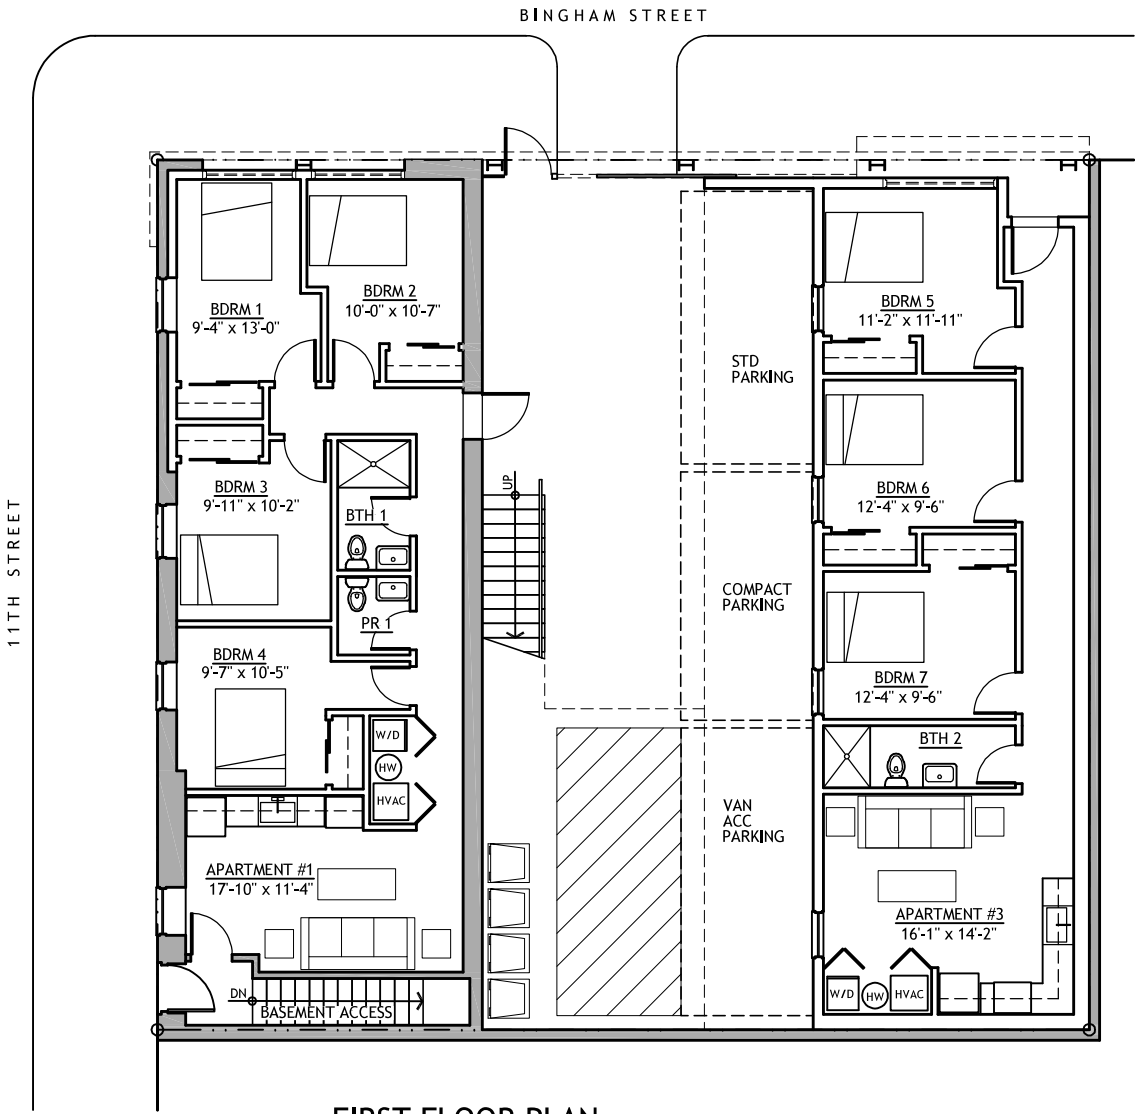

1 FIRST FLOOR PLAN
SCALE: 1/8" = 1'-0"

Project No. 2601.00
17 JUNE 2026


DD-1

© 2025 Margittai Architects. This drawing is an instrument of service and is not to be reproduced or used without the prior expressed written consent of Margittai Architects.

Schematic Design
1100 BINGHAM STREET
PITTSBURGH, PA 15203

Margittai Architects
2110 Sarah Street
Pittsburgh, PA 15203
T 412.489.5009
F 412.489.5075
www.margittai.com



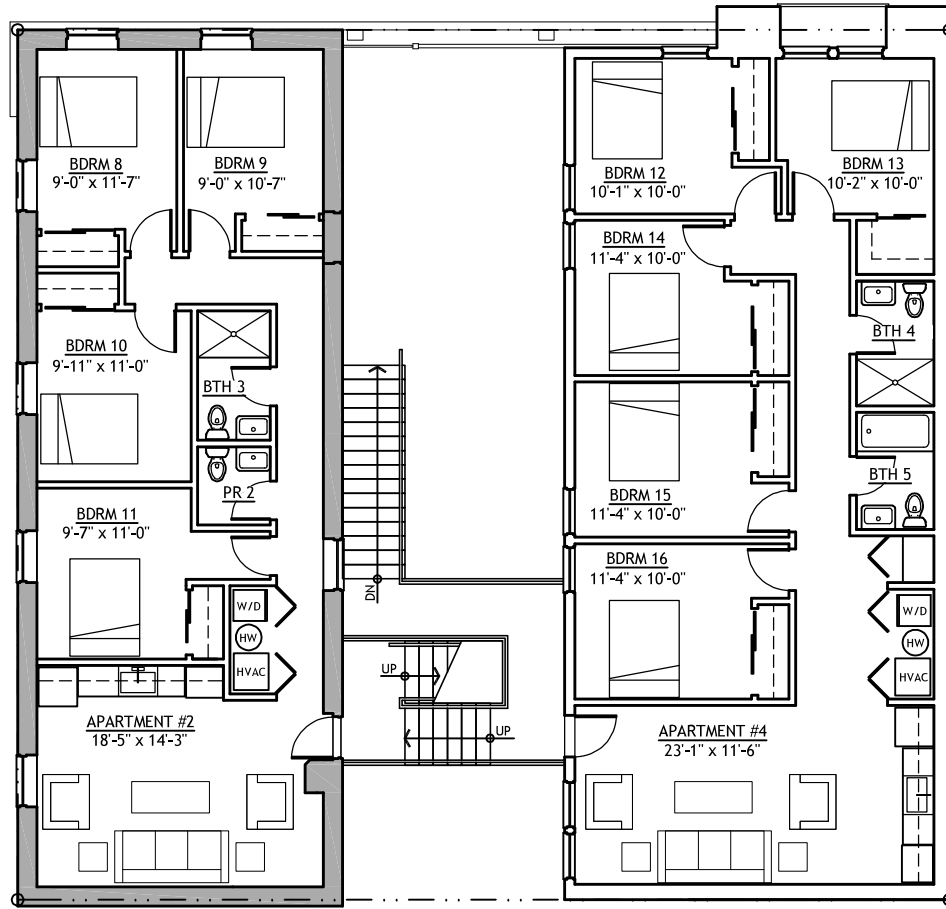

1 SECOND FLOOR PLAN
SCALE: 1/8" = 1'-0"

Project No. 2601.00
17 JUNE 2026


DD-2

© 2025 Margittai Architects. This drawing is an instrument of service and is not to be reproduced or used without the prior expressed written consent of Margittai Architects.

Schematic Design
1100 BINGHAM STREET
PITTSBURGH, PA 15203

Margittai Architects
2110 Sarah Street
Pittsburgh, PA 15203
T 412.488.5800
F 412.488.5875
www.margittai.com



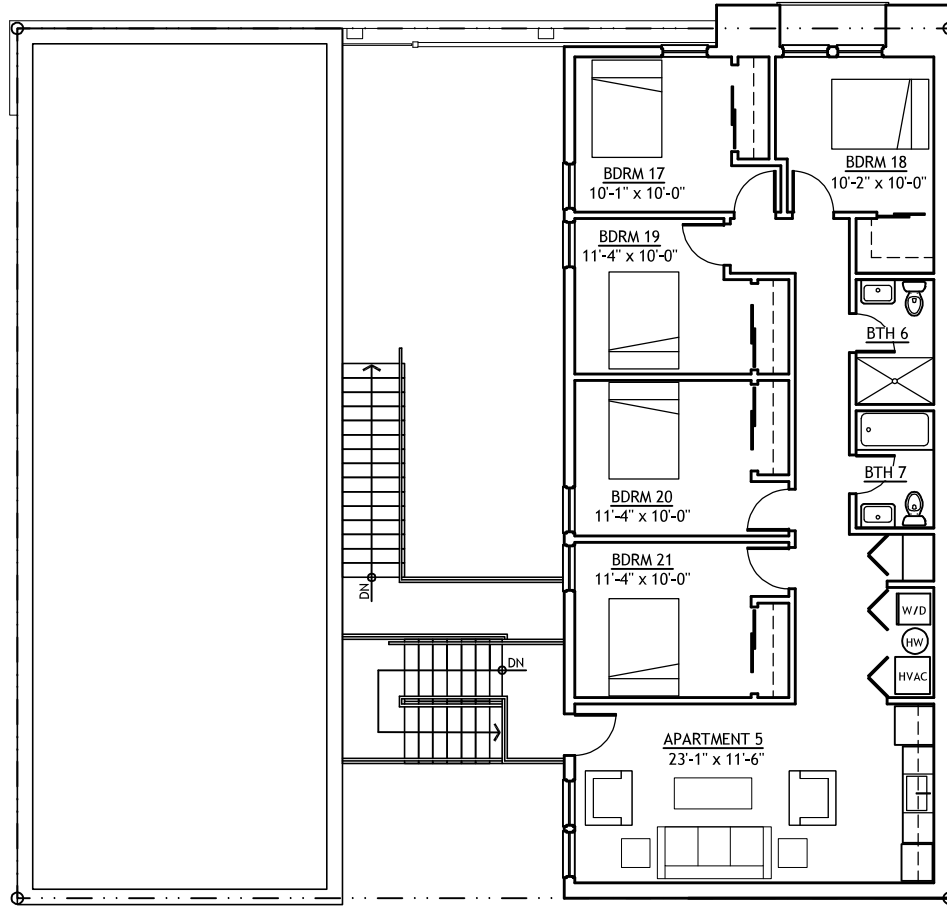

1 THIRD FLOOR PLAN
SCALE: 1/8" = 1'-0"

Project No. 2601.00
17 JUNE 2026

DD-3

© 2025 Margittai Architects. This drawing is an instrument of service and is not to be reproduced or used without the prior expressed written consent of Margittai Architects.

Schematic Design
1100 BINGHAM STREET
PITTSBURGH, PA 15203

Margittai Architects
2110 Sarah Street
Pittsburgh, PA 15203
T 412.489.5009
F 412.489.5075
www.margittai.com





1 NORTH
EXTERIOR ELEVATION
SCALE: 1/8"=1'-0"

0' 2' 4' 8' 16'

Project No. 2601.00
13 MAY 2026


SD-5

© 2026 Margittai Architects. This drawing is an instrument of service and is not to be reproduced or used without the prior expressed written consent of Margittai Architects.

Schematic Design
1100 BINGHAM STREET
PITTSBURGH, PA 15203

Margittai Architects
200 Sarni Street
Pittsburgh, PA 15203
T 412 488 3809
F 412 488 3875
www.margittai.com



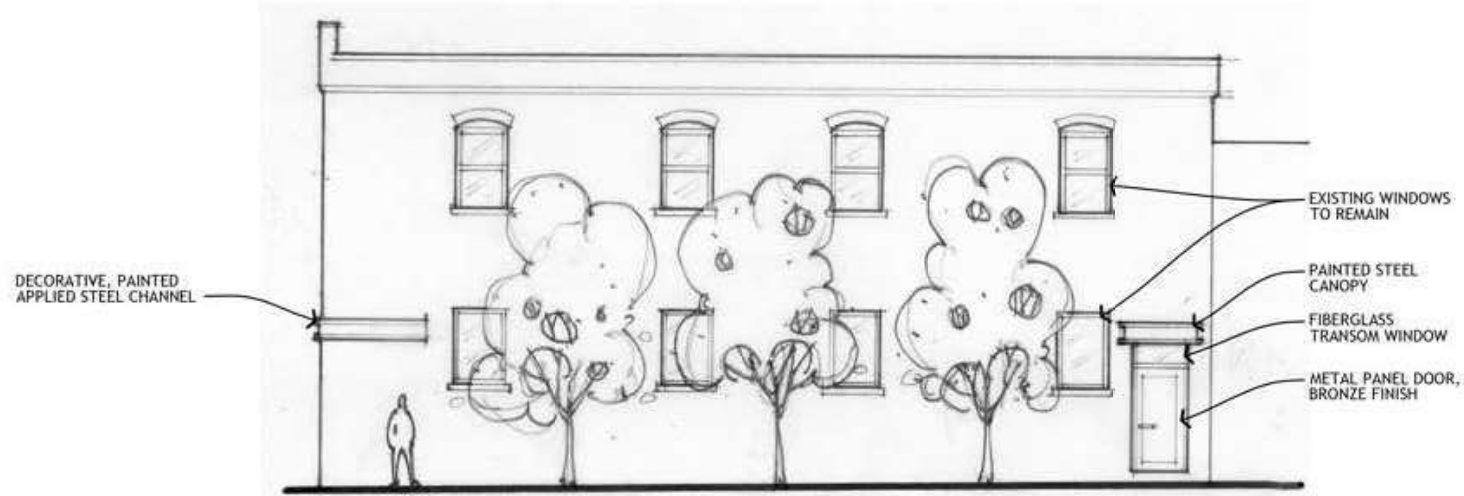

WEST
EXTERIOR ELEVATION
SCALE: 1/8"=1'-0"

0' 2' 4' 8' 16'

Project No. 2601.00
13 MAY 2026


SD-4

© 2026 Margittai Architects. This drawing is an instrument of service and is not to be reproduced or used without the prior expressed written consent of Margittai Architects.

Schematic Design
1100 BINGHAM STREET
PITTSBURGH, PA 15203

Margittai Architects
210 South Street
Pittsburgh, PA 15203
T 412 488 2809
F 412 488 3873
www.margittai.com



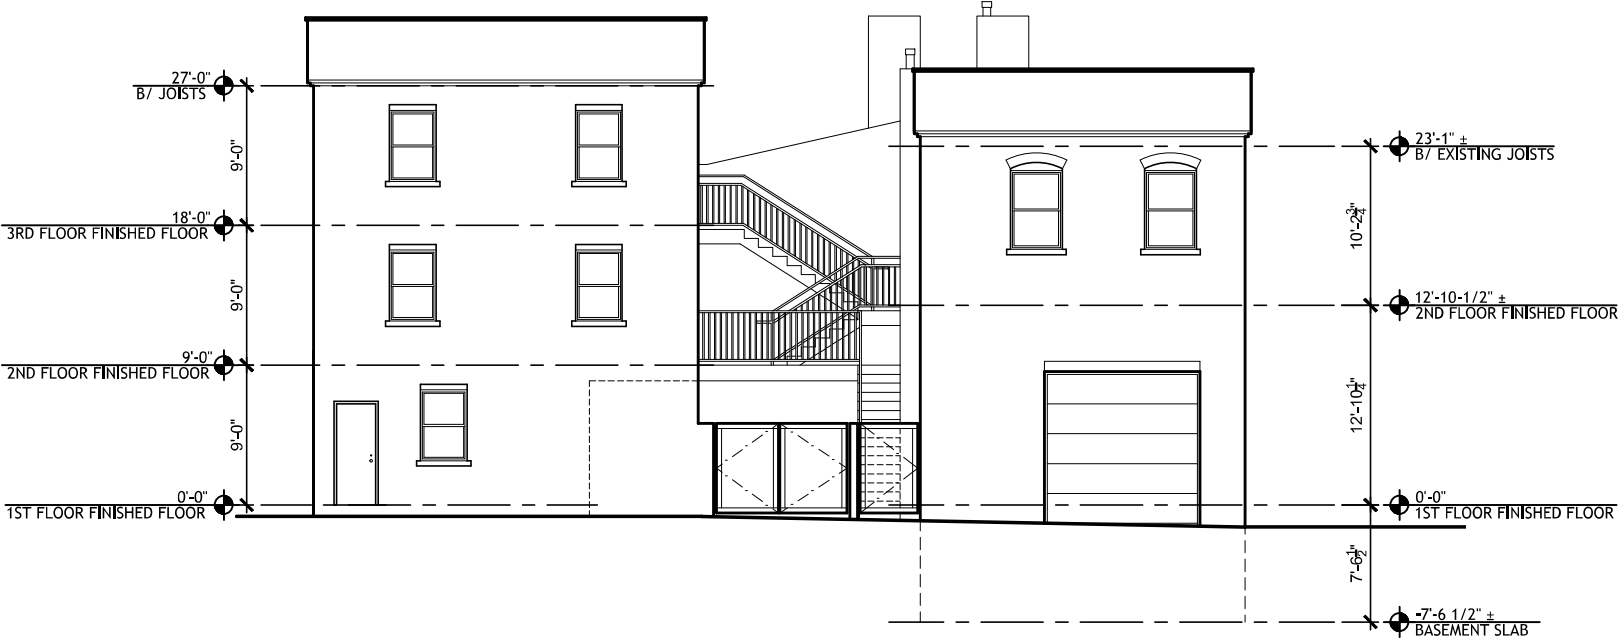

Project No. 2601.00
08 MAY 2026

SD-4

© 2025 Margittai Architects. This drawing is an instrument of service and is not to be reproduced or used without the prior expressed written consent of Margittai Architects.

Schematic Design
1100 BINGHAM STREET
PITTSBURGH, PA 15203

Margittai Architects
2100 Sarah Street
Pittsburgh, PA 15203
T 412.489.3909
F 412.489.3975
www.margittai.com

